Tysons CORNER CENTER

Tysons Corner Center

Building-Mounted and Garage-Mounted Signage

April 15, 2005

RECEIVED
Department of Planning & Zoning
APR 19 2005
Zoning Evaluation Division

Application No. SPA 89-P-034

Chairman, Board of Zoning Appeals

Wayfinding Signage addressed in separate Wayfinding Plan Set.

RTKL

Project # 00.03072.10

©2004 ID8 • RTKL Associates Inc.

PROJECT INFORMATION

CLIENT
Wilmorite Property Management, LLC
1265 Scotsville Rd.
Rochester, NY 14624
585.464.9400
Fax 585.464.0823
Doug Morrow

DESIGNER
RTKL Associates Inc.
901 South Bond Street
Baltimore, MD 21231
410.537.6027
Fax 410.276.2136
Lark Pfleegor

ARCHITECT
RTKL Associates Inc.
1717 Pacific Avenue
Dallas, TX 75201-4688
214.871.8877
Fax 214.871.7023
Harold Thompson

PROJECT ADDRESS
Tysons Corner Center
1961 Chainbridge Rd.
Suite 105
McLean, Virginia 22102
703.893.9400
Fax 703.847.3089
Kevin Marroquin

AREA MAP

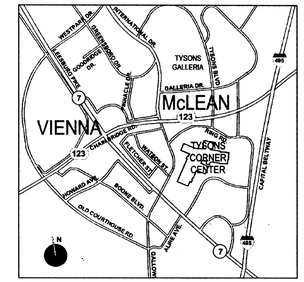

SITE LOCATION MAP

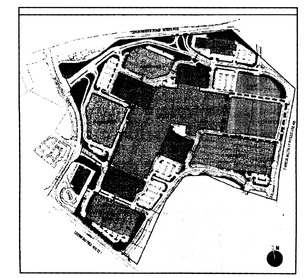

Expansion Area

NOT FOR CONSTRUCTION

These drawings express Design Intent Only and are Not For Construction.

Contractor is responsible for:
- Field design and engineering of components, including but not limited to lighting, structural, electrical and attachment.
- Verification of conditions in field prior to fabrication.
- Structural integrity, electrical function and compliance to applicable codes and ordinances.

RTKL
901 SOUTH BOND ST.
BALTIMORE, MD 21231
410.537.6000 PHONE
410.537.6298 FAX

Tysons CORNER CENTER

WILMORITE

PROJECT NO. 00-03072.10

REVISIONS

NO.	DATE	ITEM

ISSUE DATE: April 15, 2005

SHEET TITLE: PROJECT INFORMATION

SHEET NO. 2

©2004 ID8 • RTKL Associates Inc.

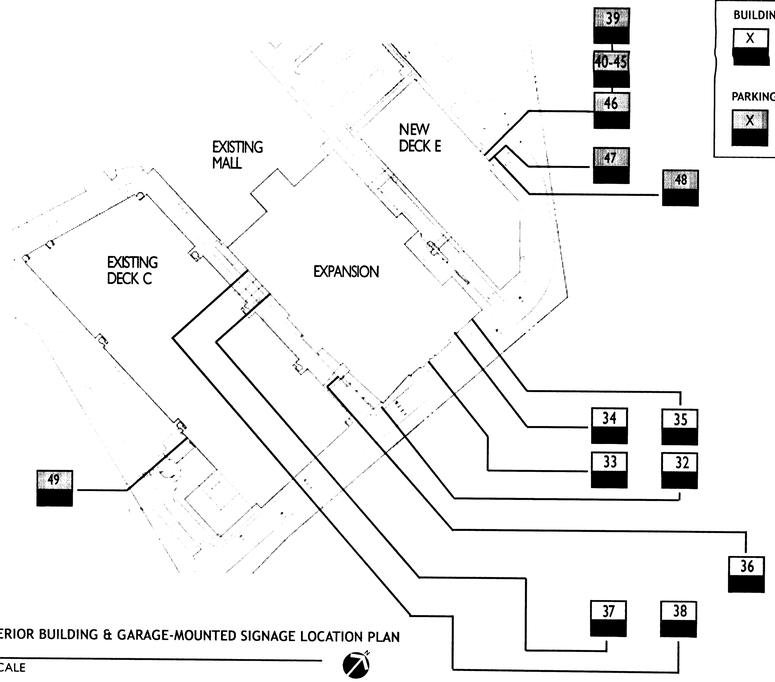

NEW EXTERIOR BUILDING & GARAGE-MOUNTED SIGNAGE LOCATION PLAN

NOT TO SCALE

LEGEND

BUILDING-MOUNTED SIGNAGE
X Sign Number

PARKING GARAGE-MOUNTED SIGNAGE
X Sign Number

1717 PACIFIC AVE
DALLAS, TEXAS 75201
214.871.8877

Tysons CORNER CENTER

WILMORITE

REVISIONS

NO.	DATE	ITEM

April 15, 2005

3

©2004 ID8 • RTKL Associates Inc.

TYSONS CORNER CENTER
Exterior Building Mounted Sign Survey

	NO.	SIGN TEXT	Actual SQ FT	
	1	Parking Terrace C (South-West)	22.00	
	2	Parking Terrace C (South-East)	22.00	
	3	Nordstrom (East)	236.50	1
	4	Nordstrom (South)	236.50	1
	5	L.L. Bean	108.50	
	6	Bloomingdale's (East)	106.00	
	7	Bloomingdale's (South Bridge)	40.00	2
	8	Tysons Corner Center	32.50	
	9	Bloomingdale's (South Parking Terrace B)	40.00	2
	10	Parking Terrace B (West)	22.00	
	11	Bloomingdale's (West Parking Terrace B)	40.00	2
	12	Bloomingdale's (West)	106.00	
	13	Parking Terrace A (South-East)	22.00	
	14	Parking Terrace A (South-West)	22.00	
	15	Parking Terrace A (West-South)	22.00	
	16	Parking Terrace A (West-North)	22.00	
	17	Hecht's Bridge (Level 3)	30.00	
	18	Hecht's (South)	256.00	1
	19	Hecht's (West)	256.00	1
	20	Parking Terrace D (West)	22.00	
	21	Hecht's (Parking Terrace D North)	39.00	2
	22	Lord and Taylor (West)	261.60	1
	23	Lord and Taylor (North)	261.60	1
	24	Lord and Taylor (East)	261.60	1
	25	Rainforest Café	200.00	
	26	Neisha Thai	42.00	
	27	Modern Nails	14.00	
	28	Alase	25.00	
	29	Chipotle sign #1	71.76	
	30	Chipotle sign #2	45.73	
	31	Chipotle sign #3	42.25	
(*)	32	Barnes & Noble (East)	274.90	
(*)	33	AMC (East)	250.00	
	34	Restaurant #3 (East)	112.80	
	35	Old Navy (East)	50.00	
(*)	36	Tysons Corner Center (South)	210.67	
	37	AMC (South)	199.90	
	38	Restaurant #6 (South)	112.00	
(**)	39-46	Panel with signs as indicated on Sheets 9 and 10	947.92	
(**)	47	Tysons Corner Center (Parking Terrace E North)	80.00	
(**)	48	Parking Terrace E (North)	49.50	
	49	AMC (Parking Terrace C South) [See Note Below]	25.47	
	N/A	Site Wayfinding Signage	436.40	
		Total	5,678.10	

Note: Sign #49 replaces a 40 s.f. sign approved under the previous special permit SP-89-P-034.

SEE PAGE 5 LOCATION PLAN RELATED TO SIGNS

NEW SIGNS
- NEW BUILDING-MOUNTED SIGNS
- NEW GARAGE-MOUNTED SIGNS

(*) WILL REQUIRE SPECIAL PERMIT DUE TO SIGN AREA OVER 200 SF
(**) WILL REQUIRE SPECIAL PERMIT DUE TO LOCATION ON PARKING GARAGE.

EXISTING SIGNS
1 PREVIOUSLY APPROVED UNDER SPECIAL PERMIT (DUE TO SIZE)
2 PREVIOUSLY APPROVED UNDER SPECIAL PERMIT (DUE TO LOCATION)

Allowable Square Footage Approved via SP-89-P-034	6,926.00	S.F.
Current Special Permit Application Calculations		
Allowable Square Footage		
Total Building Frontage (1)	4,258.00	L.F.
Multiplier (12-203-9)	x 1.50	
Subtotal	6,387.00	S.F.
	6,387.00	
Multiplier (Regional Center)	x 125%	%
TOTAL	7,983.75	S.F.
Requested Square Footage	5,678.10	
Remaining Available S.F.	2,305.65	

(1) Linear Footage does not include Circuit City Strip Center. That signage is considered separate and not contemplated in this application. Linear Footage does not include parking structures but is based on the Mall's exterior frontage.

NOTES:

The applicant reserves the right to install other signage not included in this sign package as may be allowed in accordance with Article 12 of the Zoning Ordinance.

The applicant reserves the right to alter the location, text, font or colors of the signs permitted by Article 12 as long as the signage complies with the design guidelines and size limitations of this sign program.

The applicant reserves the right to alter the name, logo or other corporate identification as long as the signage complies with the sign package.

Signs that are not visible from adjoining properties or the public right-of-way do not meet the Zoning Ordinance definition of a sign per Article 20 ("non-Signs"). Signage indicated in this plan does not include Non-Signs. Non-Signs are not included in the Exterior Building Mounted Sign Survey on this sheet, and the square footage of Non-Signs is not removed from the allowable square footage.

NOT FOR CONSTRUCTION

These drawings express Design Intent Only and are Not For Construction.

Contractor is responsible for:
- Field design and engineering of components, including but not limited to lighting, structural, electrical and attachment.
- Verification of conditions in field prior to fabrication.
- Structural integrity, electrical function and compliance to applicable codes and ordinances.

RTKL
901 SOUTH BOND ST.
BALTIMORE, MD 21231
410.537.6000 PHONE
410.537.6298 FAX

Tysons CORNER CENTER

WILMORITE

PROJECT NO. 00-03072.10

REVISIONS

NO.	DATE	ITEM

ISSUE DATE: April 15, 2005

SHEET TITLE: SIGN SCHEDULE CALCULATIONS

SHEET NO. 4

©2004 ID8 • RTKL Associates Inc.

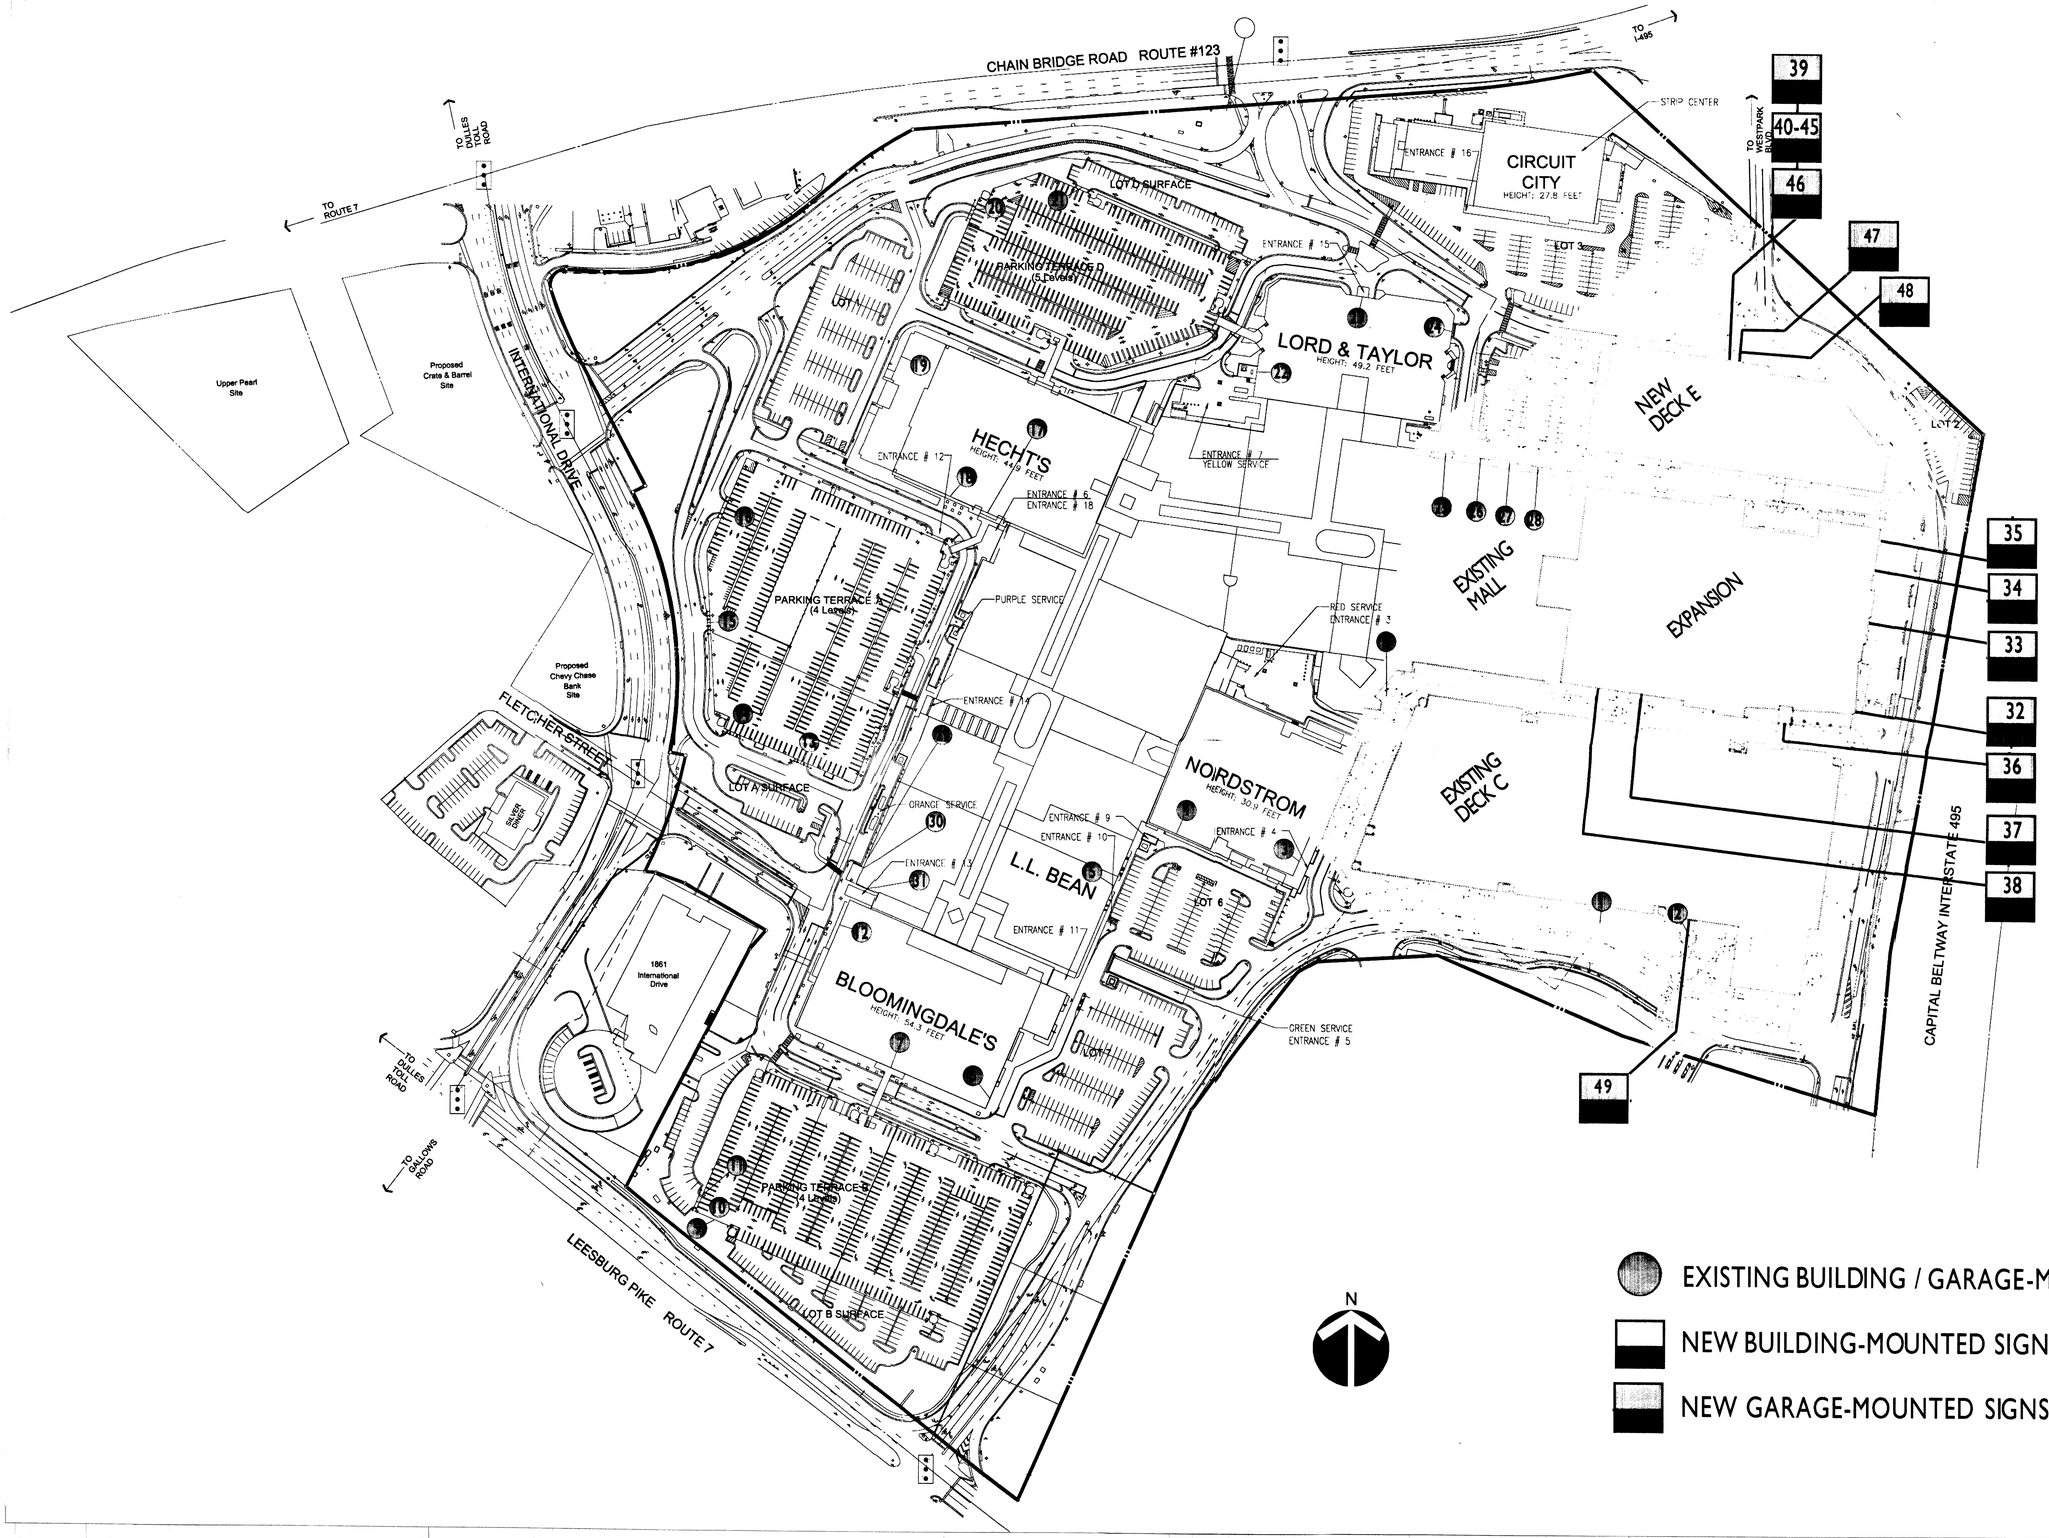

EXISTING BUILDING / GARAGE-MOUNTED SIGNS #1-#31

NEW BUILDING-MOUNTED SIGNS #32-#38

NEW GARAGE-MOUNTED SIGNS #39-#49

RTKL

901 SOUTH BOND ST
BALTIMORE, MD 21231
410.537.6000 PHONE
410.537.6298 FAX

Tysons CORNER CENTER

WILMORITE

PROJECT NO. 00-03072.10

REVISIONS

NO	DATE	ITEM

ISSUE DATE

April 15, 2005

SHEET TITLE

PROPOSED AND EXISTING BUILDING-MOUNTED SIGNS

SHEET NO.

5

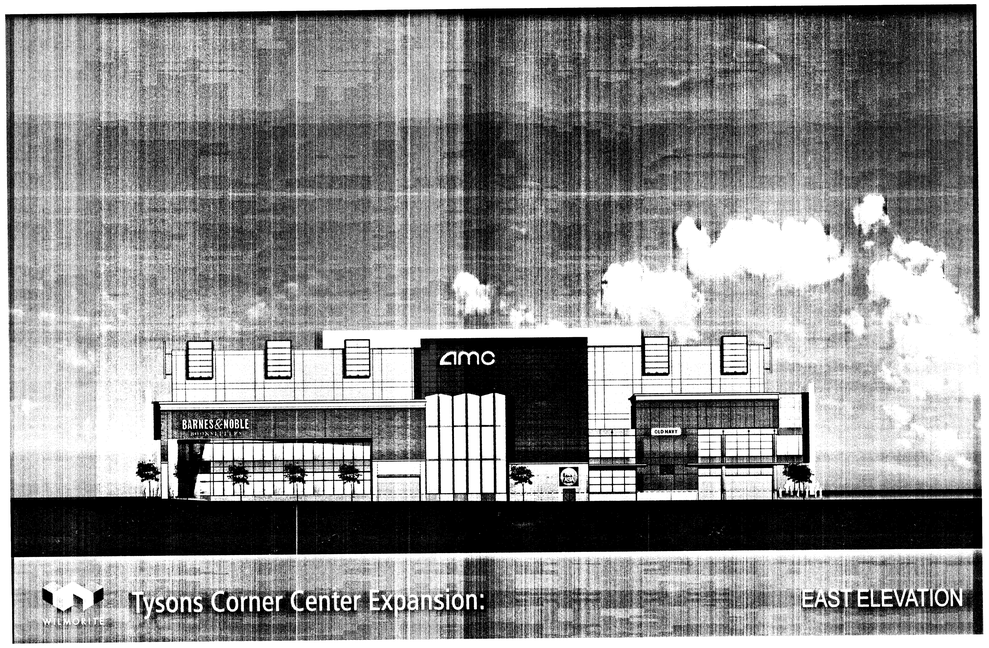

NOT FOR CONSTRUCTION

These drawings express Design Intent Only and are Not For Construction.

Contractor is responsible for:
- Field design and engineering of components indicated, including all aspects of mounting, connections, and structural support.
- Structural integrity, electrical service and compliance with all applicable codes.

Work to be done by Owner's representative:
- Coordination with Contractor and other trades, including but not limited to lighting, structural, communications, and landscaping schemes.
- Verification of conditions in field prior to fabrication.

- Submission of shop drawings and samples.
- Submittal of shop drawings to RTKL prior to fabrication and installation, including but not limited to shop drawings of all graphics with all applicable specifications, and samples of materials, colors, finishes, and finishes.

RTKL

901 SOUTH BOND ST.
BALTIMORE, MD 21231
410.537.6000 PHONE
410.537.6298 FAX

Tysons CORNER CENTER

WILMORITE

PROJECT NO. 00-03072.10

REVISIONS

NO.	DATE	ITEM

ISSUE DATE: April 15, 2005

SHEET TITLE: EAST ELEVATION

SHEET NO. 6

©2004 ID8 • RTKL Associates Inc.

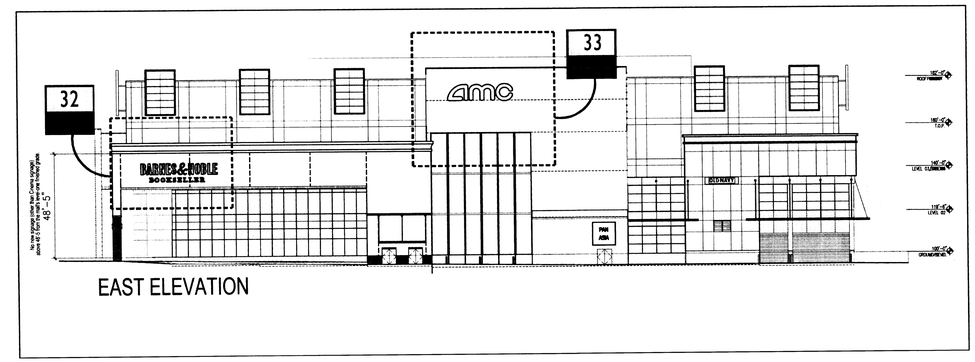

EAST ELEVATION

NOT FOR CONSTRUCTION

These drawings express Design Intent Only and are Not For Construction.

Contractor is responsible for:
- Field design and engineering of components indicated, including all aspects of mounting, connections, and structural support.
- Structural integrity, electrical service and compliance with all applicable codes.

Work to be done by Owner's representative:
- Coordination with Contractor and other trades, including but not limited to lighting, structural, communications, and landscaping schemes.
- Verification of conditions in field prior to fabrication.

- Submission of shop drawings and samples.
- Submittal of shop drawings to RTKL prior to fabrication and installation, including but not limited to shop drawings of all graphics with all applicable specifications, and samples of all materials, colors, finishes, and finishes.

RTKL

901 SOUTH BOND ST.
BALTIMORE, MD 21231
410.537.6000 PHONE
410.537.6298 FAX

Tysons CORNER CENTER

WILMORITE

PROJECT NO. 00-03072.10

REVISIONS

NO.	DATE	ITEM

ISSUE DATE: April 15, 2005

SHEET TITLE: EAST ELEVATION KEY

SHEET NO. 7

©2004 ID8 • RTKL Associates Inc.

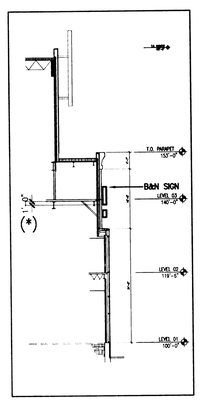

SECTION A–A
BARNES & NOBLE

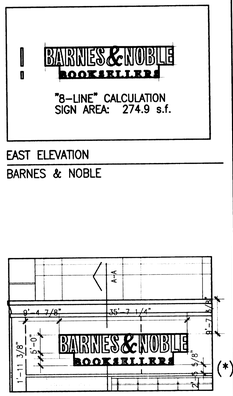

EAST ELEVATION
BARNES & NOBLE

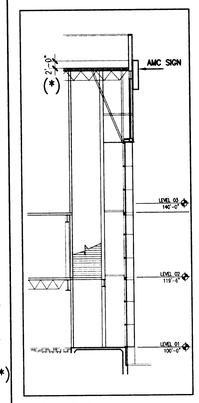

SECTION B–B
AMC

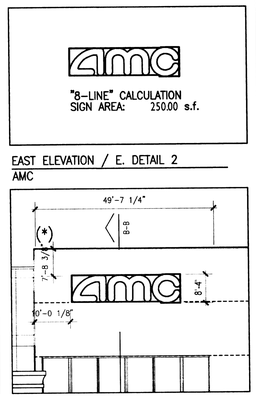

EAST ELEVATION / E. DETAIL 2
AMC

32 BARNES & NOBLE EAST ELEVATION

(*) Field verify to insure adequate clearance for power connection directly from demised premises

Revised 3.16.05

33 AMC EAST ELEVATION

(*) Field verify to insure adequate clearance for power connection directly through roof parapet.

Revised 3.16.05

NOT FOR CONSTRUCTION

These drawings express Design Intent Only and are Not For Construction.

Contractor is responsible for:
- Field design and engineering of components indicated, including all aspects of mounting, connections, and structural support.
- Structural integrity, electrical service and compliance with all applicable codes.

Work to be done by Owner's representative:
- Coordination with Contractor and other trades, including but not limited to lighting, structural, communications, and landscaping schemes.
- Verification of conditions in field prior to fabrication.

- Submission of shop drawings and samples.
- Submittal of shop drawings to RTKL prior to fabrication and installation, including but not limited to shop drawings of all graphics with all applicable specifications, and samples of all materials, colors, finishes, and finishes.

RTKL

901 SOUTH BOND ST.
BALTIMORE, MD 21231
410.537.6000 PHONE
410.537.6298 FAX

Tysons CORNER CENTER

WILMORITE

PROJECT NO. 00-03072.10

REVISIONS

NO.	DATE	ITEM

ISSUE DATE: April 15, 2005

SHEET TITLE: SIGNS #32 AND #33

SHEET NO. 8

©2004 ID8 • RTKL Associates Inc.

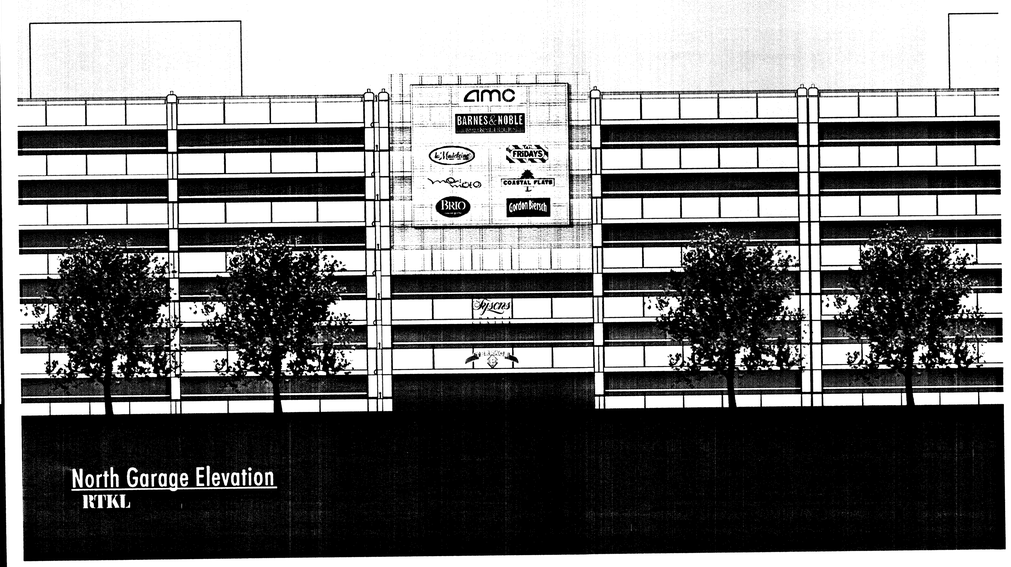

North Garage Elevation
RTKL

NOT FOR CONSTRUCTION

These drawings express Design Intent Only and are Not For Construction.

Contractor is responsible for:
- Field design and engineering of components indicated, including all aspects of mounting, connections, and structural support.
- Structural integrity, electrical service and compliance with all applicable codes.

Work to be done by Owner's representative:
- Coordination with Contractor and other trades, including but not limited to lighting, structural, communications, and landscaping schemes.
- Verification of conditions in field prior to fabrication.

- Submission of shop drawings and samples.
- Submittal of shop drawings to RTKL prior to fabrication and installation, including but not limited to shop drawings of all graphics with all applicable specifications, and samples of all materials, colors, finishes, and finishes.

RTKL

901 SOUTH BOND ST.
BALTIMORE, MD 21231
410.537.6000 PHONE
410.537.6298 FAX

Tysons CORNER CENTER

WILMORITE

PROJECT NO. 00-03072.10

REVISIONS

NO.	DATE	ITEM

ISSUE DATE: April 15, 2005

SHEET TITLE: PARKING TERRACE E NORTH ELEVATION

SHEET NO. 9

©2004 ID8 • RTKL Associates Inc.

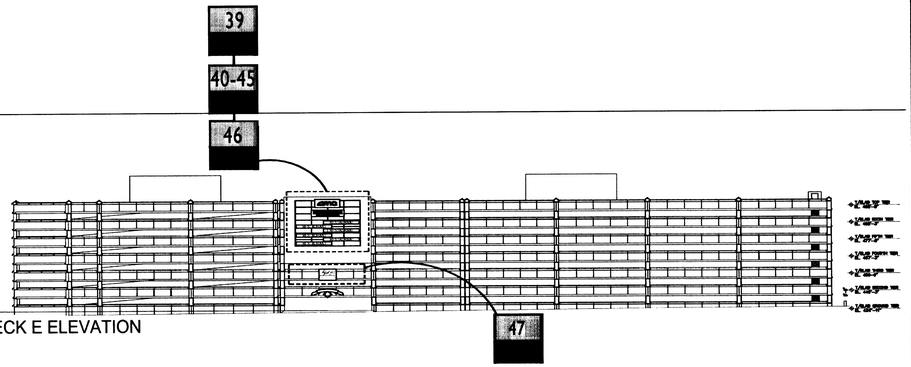

NORTH DECK E ELEVATION

Contractor is responsible for:
- Field design and engineering of components including but not limited to lighting, structural, electrical, and mechanical systems; fabrication and installation, including but not limited to lighting, structural, electrical, and mechanical systems; and supplying all required engineer and samples of all materials, colors, applications and finishes.
- Submission of shop drawings and samples.
- Verification of conditions in field prior to fabrication and installation, including but not limited to lighting, structural, electrical, and mechanical systems; and supplying all required engineer and samples of all materials, colors, applications and finishes.
- Incorporation of Owner's requirements, including but not limited to lighting, structural, electrical, and mechanical systems; and landscaping schemes.
- Verification of conditions in field prior to Construction.

These drawings express Design Intent Only and are Not For Construction.

NOT FOR CONSTRUCTION

RTKL

901 SOUTH BOND ST.
BALTIMORE, MD 21231
410.537.6000 PHONE
410.537.6298 FAX

Tysons CORNER CENTER

WILMORITE

PROJECT NO. 00-03072.10

REVISIONS

NO.	DATE	ITEM

ISSUE DATE: April 15, 2005

SHEET TITLE: PARKING TERRACE E NORTH ELEVATION KEY

SHEET NO. 10

©2004 ID8 • RTKL Associates Inc.

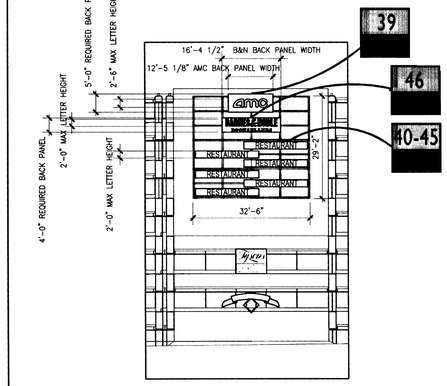

39 46 TENANT SIGNAGE — PARKING TERRACE E NORTH ELEVATION

MAX SIGN AREA:
RESTAURANTS: 6 x 35.2 s.f. = 211.2 s.f.
AMC THEATRE: 25.47s.f.
BARNES & NOBLE: 37.0 s.f.
SIGN STRUCTURE: 947.92 s.f.

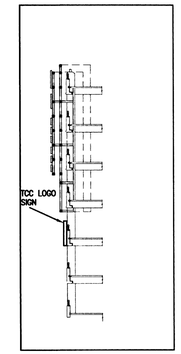

SECTION Q–Q
TCC LOGO SIGNAGE

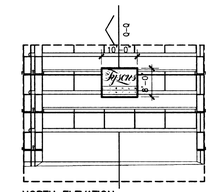

NORTH ELEVATION
TCC LOGO SIGNAGE

SIGN AREA: 80.0 s.f.

47 TCC LOGO SIGNAGE — PARKING TERRACE E NORTH ELEVATION

Contractor is responsible for:
- Field design and engineering of components including but not limited to lighting, structural, electrical, and mechanical systems; fabrication and installation, including but not limited to lighting, structural, electrical, and mechanical systems; and supplying all required engineer and samples of all materials, colors, applications and finishes.
- Submission of shop drawings and samples.
- Verification of conditions in field prior to fabrication and installation, including but not limited to lighting, structural, electrical, and mechanical systems; and supplying all required engineer and samples of all materials, colors, applications and finishes.
- Incorporation of Owner's requirements, including but not limited to lighting, structural, electrical, and mechanical systems; and landscaping schemes.
- Verification of conditions in field prior to Construction.

These drawings express Design Intent Only and are Not For Construction.

NOT FOR CONSTRUCTION

RTKL

901 SOUTH BOND ST.
BALTIMORE, MD 21231
410.537.6000 PHONE
410.537.6298 FAX

Tysons CORNER CENTER

WILMORITE

PROJECT NO. 00-03072.10

REVISIONS

NO.	DATE	ITEM

ISSUE DATE: April 15, 2005

SHEET TITLE: PARKING TERRACE E NORTH ELEVATION SIGNS #39,40-45,46,47

SHEET NO. 11

©2004 ID8 • RTKL Associates Inc.

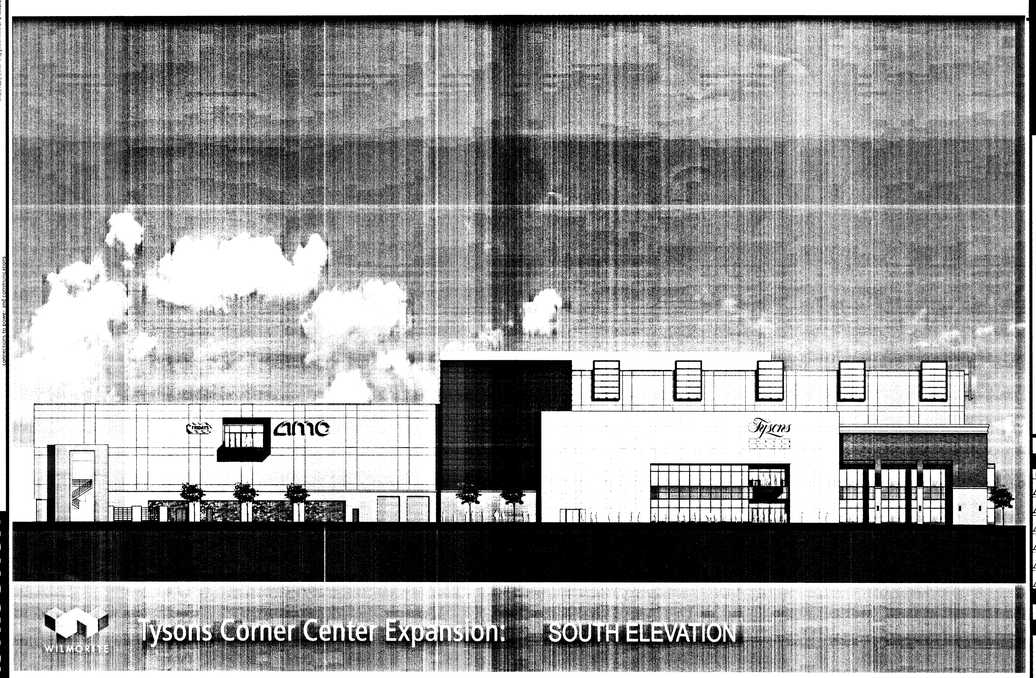

Tysons Corner Center Expansion: SOUTH ELEVATION

Contractor is responsible for:
- Field design and engineering of components including but not limited to lighting, structural, electrical, and mechanical systems; fabrication and installation, including but not limited to lighting, structural, electrical, and mechanical systems; and supplying all required engineer and samples of all materials, colors, applications and finishes.
- Submission of shop drawings and samples.
- Verification of conditions in field prior to fabrication and installation, including but not limited to lighting, structural, electrical, and mechanical systems; and supplying all required engineer and samples of all materials, colors, applications and finishes.
- Incorporation of Owner's requirements, including but not limited to lighting, structural, electrical, and mechanical systems; and landscaping schemes.
- Verification of conditions in field prior to Construction.

These drawings express Design Intent Only and are Not For Construction.

NOT FOR CONSTRUCTION

RTKL

901 SOUTH BOND ST.
BALTIMORE, MD 21231
410.537.6000 PHONE
410.537.6298 FAX

Tysons CORNER CENTER

WILMORITE

PROJECT NO. 00-03072.10

REVISIONS

NO.	DATE	ITEM

ISSUE DATE: April 15, 2005

SHEET TITLE: SOUTH ELEVATION

SHEET NO. 12

©2004 ID8 • RTKL Associates Inc.

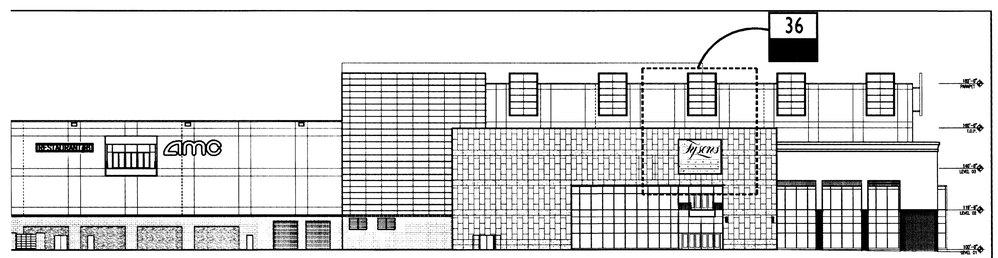

SOUTH ELEVATION

Contractor is responsible for:
- Field design and engineering of components including but not limited to lighting, structural, electrical, and mechanical systems; fabrication and installation, including but not limited to lighting, structural, electrical, and mechanical systems; and supplying all required engineer and samples of all materials, colors, applications and finishes.
- Submission of shop drawings and samples.
- Verification of conditions in field prior to fabrication and installation, including but not limited to lighting, structural, electrical, and mechanical systems; and supplying all required engineer and samples of all materials, colors, applications and finishes.
- Incorporation of Owner's requirements, including but not limited to lighting, structural, electrical, and mechanical systems; and landscaping schemes.
- Verification of conditions in field prior to Construction.

These drawings express Design Intent Only and are Not For Construction.

NOT FOR CONSTRUCTION

RTKL

901 SOUTH BOND ST.
BALTIMORE, MD 21231
410.537.6000 PHONE
410.537.6298 FAX

Tysons CORNER CENTER

WILMORITE

PROJECT NO. 00-03072.10

REVISIONS

NO.	DATE	ITEM

ISSUE DATE: April 15, 2005

SHEET TITLE: SOUTH ELEVATION KEY

SHEET NO. 13

©2004 ID8 • RTKL Associates Inc.

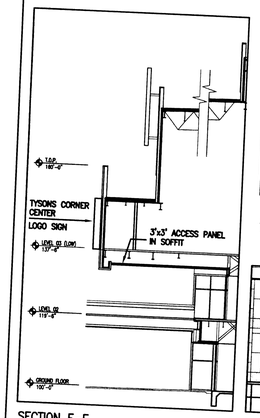

SECTION F–F
TYSONS CORNER CENTER

"8–LINE" CALCULATION
SIGN AREA: 210.67 s.f.

TYSONS CORNER CENTER LOGO SIGN

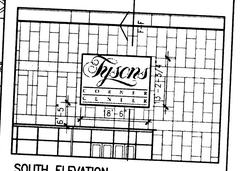

SOUTH ELEVATION
TYSONS CORNER CENTER LOGO SIGN

36 TYSONS CORNER CENTER SOUTH ELEVATION

NOTE: THE WORD "TYSONS" TO BE BACK-LIT.

NOT FOR CONSTRUCTION

These drawings express Design Intent only and are Not For Construction.

Contractor is responsible for:
- Field design and engineering of components indicated including all aspects of mounting, support, and electrical connections.
- Structural integrity, electrical function and weatherproofing of all components.
- Submission of shop drawings and samples to Owner's representative for review and approval.
- Submittals for approval by G&B/RKL prior to fabrication of any signage. Submittals shall include but limited to shop drawings of all graphics with specifications, samples of all graphic materials, colors, applications and finishes.
- Secure to verify Owner's requirements.
- Coordinate with other trades and work, including but not limited to lighting, structural, electrical, mechanical and architectural.
- No inclusion of conditions in field prior to

©2004 ID8 • RTKL Associates Inc.

RTKL

901 SOUTH BOND ST
BALTIMORE, MD 21231
410.537.6000 PHONE
410.537.6298 FAX

Tysons CORNER CENTER

WILMORITE

PROJECT NO. **00-03072.10**

REVISIONS

NO.	DATE	ITEM

ISSUE DATE
April 15, 2005

SHEET TITLE
SIGN #36

SHEET NO.
14

Tysons CORNER CENTER

Tysons Corner Center

Site Wayfinding Signage

Building Mounted Signage is Indicated in a Separate Set

April 1, 2005

Application No. SPA 89-P-034

John H Ritter III

Chairman, Board of Zoning Appeals

RTKL

Project # 00.03072.10

PROJECT INFORMATION

CLIENT
Wilmorite Property Management, LLC
1265 Scotsville Rd.
Rochester, NY 14624
585.464.9400
Fax 585.464.0823
Doug Morrow

DESIGNER
RTKL Associates Inc.
901 South Bond Street
Baltimore, MD 21231
410.537.6027
Fax 410.276.2136
Lark Pfleegor

ARCHITECT
RTKL Associates Inc.
1717 Pacific Avenue
Dallas, TX 75201-4688
214.871.8877
Fax 214.871.7023
Harold Thompson

PROJECT ADDRESS
Tysons Corner Center
1961 Chainbridge Rd.
Suite 105
McLean, Virginia 22102
703.893.9400
Fax 703.847.3089
Kevin Marroquin

AREA MAP

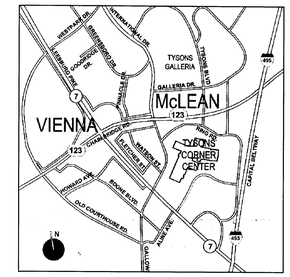

SITE LOCATION MAP

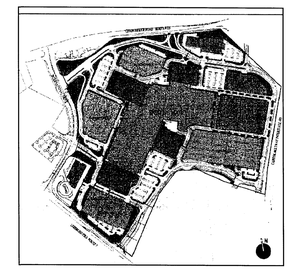

NOT FOR CONSTRUCTION

These drawings express Design Intent Only and are Not For Construction.

Contractor is responsible for:
- Final design and engineering of components including but not limited to: lighting, structural, erection, anchoring and attachments.
- Verification of conditions and dimensions.
- Fabrication of shop drawings and samples.
- Submittals for approval by OWNER, prior to fabrication and installation, including but not limited to: shop drawings of all graphics with materials, colors, applications and finishes.

sources to satisfy Owner's requirements.
- Coordination with Contractor and other trades, including but not limited to: lighting, structural, communications and landscaping schemes.
- Verification of conditions and dimensions.
- Fabrication of shop drawings and samples.
- Submittals for approval by OWNER, prior to fabrication and installation, including but not limited to: shop drawings of all graphics with materials, colors, applications and finishes.

sources to satisfy Owner's requirements.
- Coordination with Contractor and other trades, including but not limited to: lighting, structural, communications and landscaping schemes.
- Verification of conditions and dimensions.
- Fabrication of shop drawings and samples.
- Submittals for approval by OWNER, prior to fabrication and installation, including but not limited to: shop drawings of all graphics with materials, colors, applications and finishes.

RTKL
901 SOUTH BOND ST.
BALTIMORE, MD 21231
410.537.6000 PHONE
410.537.6298 FAX

Tysons CORNER CENTER

WILMORITE

PROJECT NO. 00-03072.10

REVISIONS

NO.	DATE	ITEM

ISSUE DATE
April 1, 2005

SHEET TITLE
PROJECT INFORMATION

SHEET NO.
2

©2004 ID8 • RTKL Associates Inc.

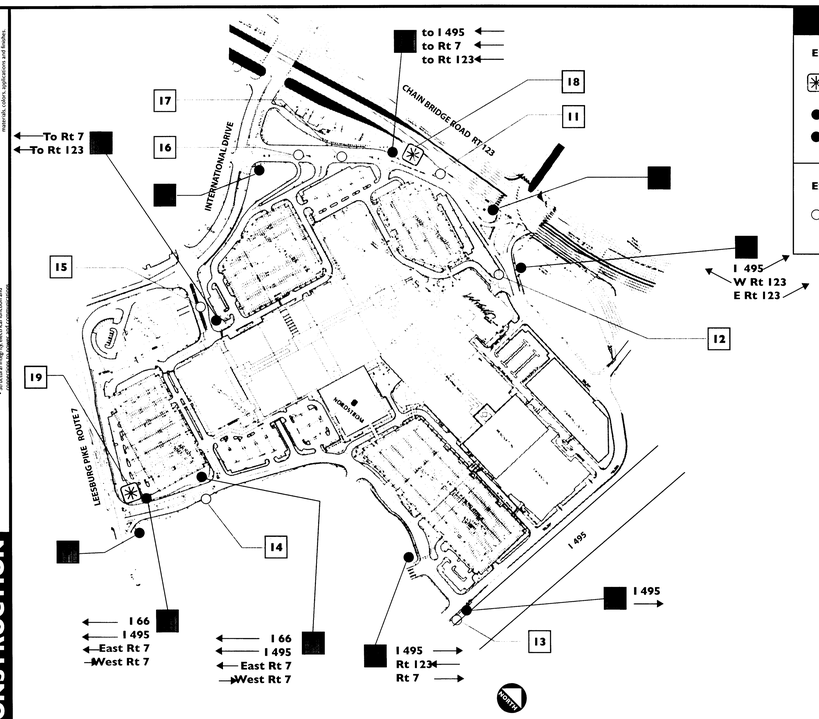

LEGEND

Existing Signs to Remain

- EXISTING SITE IDENTITY SIGN TO REMAIN
- Highway signs, VDOT approved
- Private Property signs

Existing Signs to be Removed

- EXISTING ANCHOR/WAYFINDING DIRECTIONAL - TO BE REMOVED

NOT FOR CONSTRUCTION

These drawings express Design Intent Only and are Not For Construction.

Contractor is responsible for:
- Final design and engineering of components including but not limited to: lighting, structural, erection, anchoring and attachments.
- Verification of conditions and dimensions.
- Fabrication of shop drawings and samples.
- Submittals for approval by OWNER, prior to fabrication and installation, including but not limited to: shop drawings of all graphics with materials, colors, applications and finishes.

RTKL
901 SOUTH BOND ST.
BALTIMORE, MD 21231
410.537.6000 PHONE
410.537.6298 FAX

Tysons CORNER CENTER

WILMORITE

PROJECT NO. 00-03072.12

REVISIONS

NO.	DATE	ITEM

ISSUE DATE
April 1, 2005

SHEET TITLE
EXISTING SITE SIGN LOCATION PLAN

SHEET NO.
3

©2003 ID8 • RTKL Associates Inc.

Existing Signs to Remain

SIGN TYPE	SIGN DESCRIPTION	AREA - SQ. FT.	SIGN TYPE
	POLE MOUNTED HIGHWAY DIRECTIONAL SINGLE-SIDED	6 sq ft	HIGHWAY SIGNS
	POLE MOUNTED HIGHWAY DIRECTIONAL SINGLE-SIDED	6 sq ft	HIGHWAY SIGNS
	POLE MOUNTED HIGHWAY DIRECTIONAL SINGLE-SIDED	6 sq ft	HIGHWAY SIGNS
	POLE MOUNTED HIGHWAY DIRECTIONAL SINGLE-SIDED	6 sq ft	HIGHWAY SIGNS
	POLE MOUNTED HIGHWAY DIRECTIONAL SINGLE-SIDED	6 sq ft	HIGHWAY SIGNS
	POLE MOUNTED HIGHWAY DIRECTIONAL SINGLE-SIDED	6 sq ft	HIGHWAY SIGNS
	POLE MOUNTED HIGHWAY DIRECTIONAL SINGLE-SIDED	6 sq ft	HIGHWAY SIGNS
	POLE MOUNTED WAYFINDING DIRECTIONAL SINGLE-SIDED	12 sq ft	PRIVATE PROPERTY
	POLE MOUNTED WAYFINDING DIRECTIONAL SINGLE-SIDED	12 sq ft	PRIVATE PROPERTY
	POLE MOUNTED WAYFINDING DIRECTIONAL SINGLE-SIDED	12 sq ft	PRIVATE PROPERTY
18	MONUMENT SIGN DOUBLE-SIDED	400+/- sq ft	SITE IDENTITY
19	MONUMENT SIGN DOUBLE-SIDED	400+/- sq ft	SITE IDENTITY

Existing Signs to be Removed

SIGN TYPE	SIGN DESCRIPTION	AREA - SQ. FT.	SIGN TYPE
11	POLE MOUNTED WAYFINDING DIRECTIONAL SINGLE-SIDED	2.00	ANCHOR DIRECTIONAL
12	POLE MOUNTED WAYFINDING DIRECTIONAL SINGLE-SIDED	4.00	ANCHOR DIRECTIONAL
13	POLE MOUNTED WAYFINDING DIRECTIONAL SINGLE-SIDED	9.00	ANCHOR DIRECTIONAL
14	POLE MOUNTED WAYFINDING DIRECTIONAL SINGLE-SIDED	9.00	ANCHOR DIRECTIONAL
15	POLE MOUNTED WAYFINDING DIRECTIONAL SINGLE-SIDED	7.00	ANCHOR DIRECTIONAL
16	POLE MOUNTED WAYFINDING DIRECTIONAL SINGLE-SIDED	2.00	ANCHOR DIRECTIONAL
17	POLE MOUNTED WAYFINDING DIRECTIONAL DOUBLE-SIDED	4.00	ANCHOR DIRECTIONAL

Typical Existing Site Identity Sign

Typical Private Property Sign

Typical Highway Sign

Typical Anchor Directional Sign

NOT FOR CONSTRUCTION

These drawings express Design Intent Only and are Not For Construction.

Contractor is responsible for:
- Final design and engineering of components including but not limited to: lighting, structural, erection, anchoring and attachments.
- Verification of conditions and dimensions.
- Fabrication of shop drawings and samples.
- Submittals for approval by OWNER, prior to fabrication and installation, including but not limited to: shop drawings of all graphics with materials, colors, applications and finishes.

RTKL
901 SOUTH BOND ST.
BALTIMORE, MD 21231
410.537.6000 PHONE
410.537.6298 FAX

Tysons CORNER CENTER

WILMORITE

PROJECT NO. 00-03072.12

REVISIONS

NO.	DATE	ITEM

ISSUE DATE
April 1, 2005

SHEET TITLE
EXISTING SITE SIGN MATRIX

SHEET NO.
4

©2003 ID8 • RTKL Associates Inc.

NOT FOR CONSTRUCTION

These drawings express Design Intent Only and are Not For Construction.

Contractor is responsible for:
- Final design and engineering of components indicated, including all aspects of mounting, erection, anchoring and attachment.
- Structural integrity, electrical function and connections to power and communications sources to satisfy Owner's requirements.
- Coordination with Contractor and other trades, including but not limited to lighting, structural, communications and landscaping schemes.
- Verification of conditions in field prior to submission of shop drawings and samples.
- Submittals for approval by ID8/RTKL prior to fabrication and installation, including but not limited to shop drawings of all graphics with seal of registered engineer and samples of all materials, colors, applications and finishes.

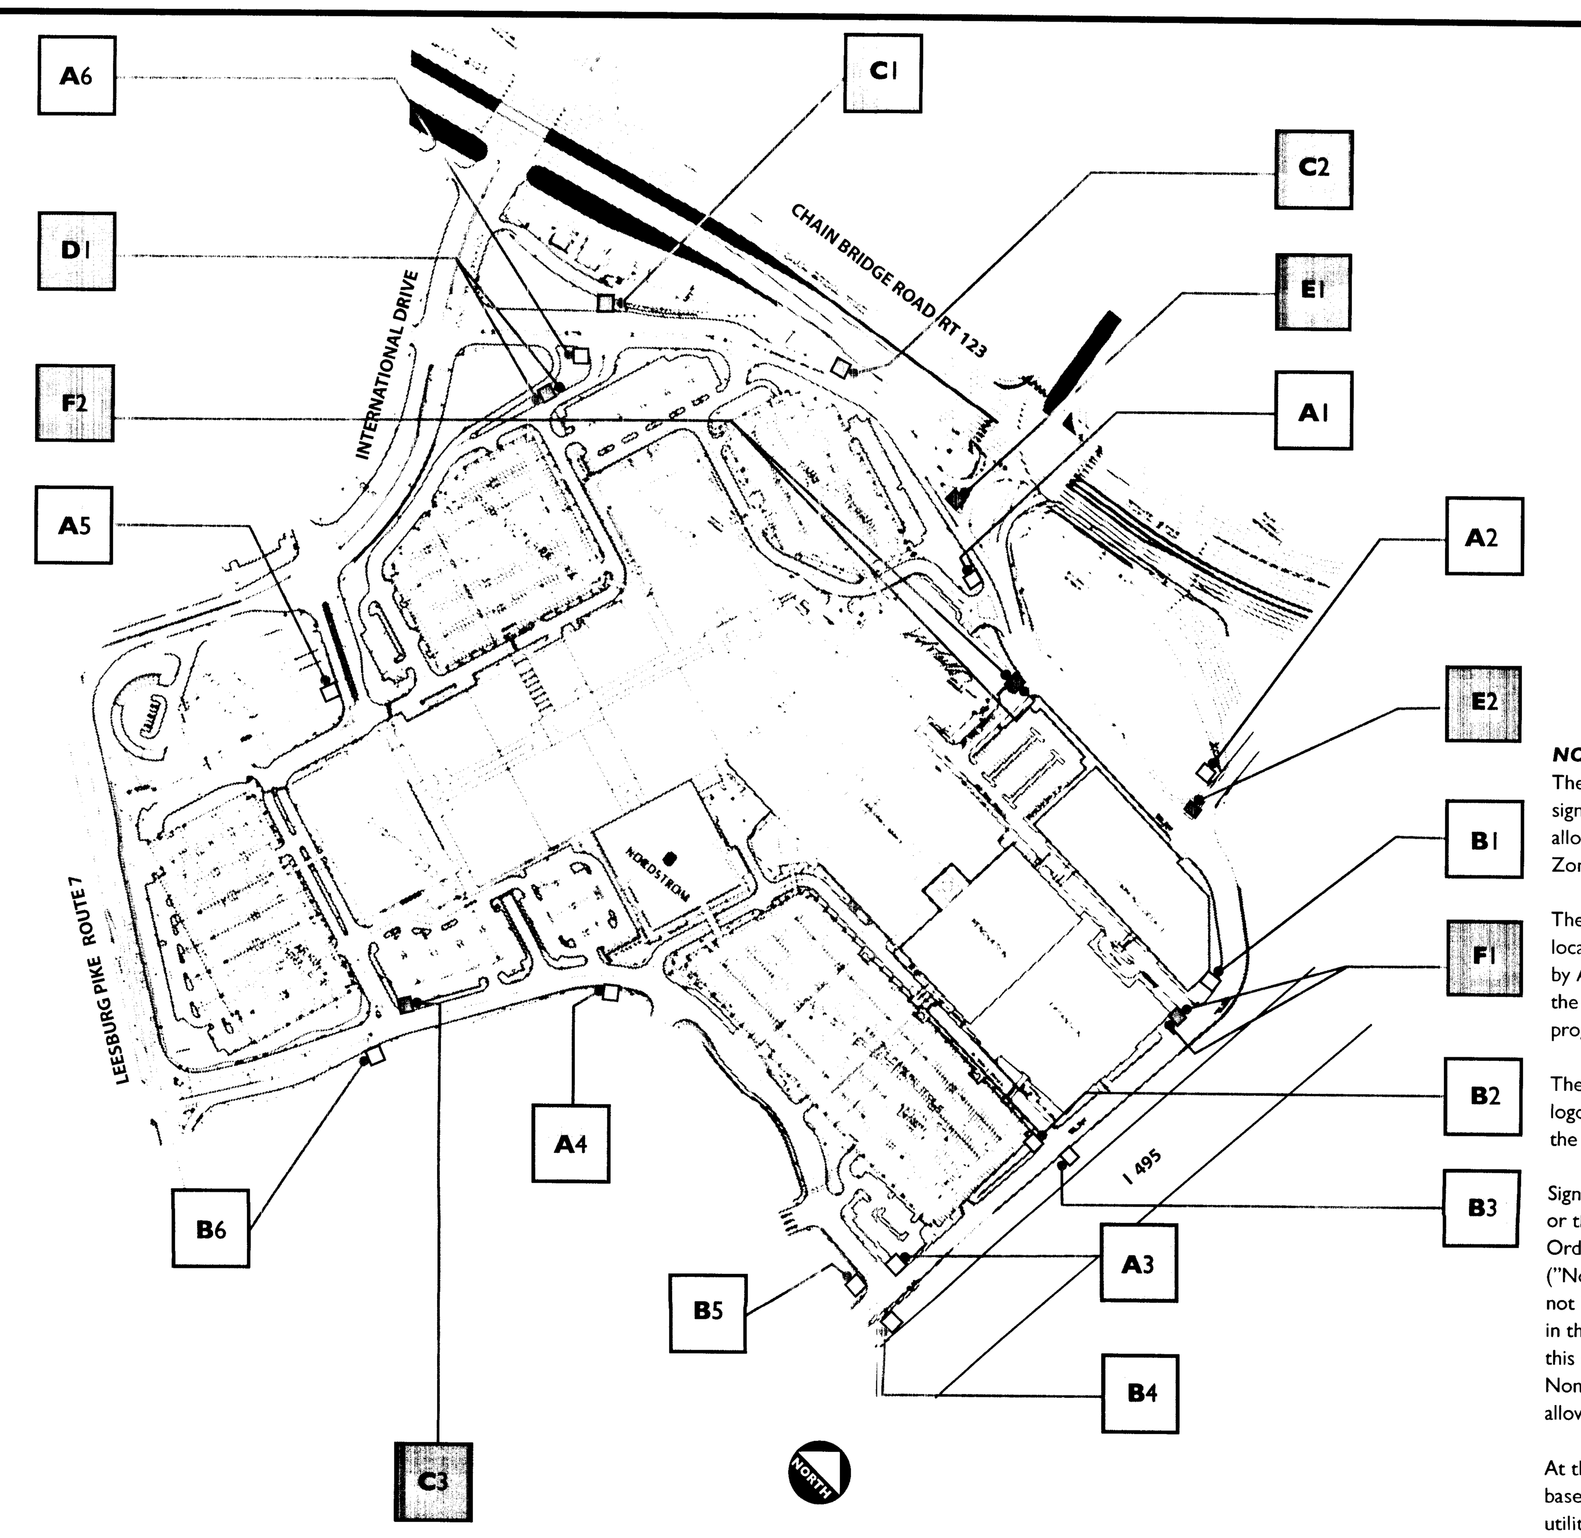

LEGEND

A	PYLON DIRECTIONAL SINGLE-SIDED
B	LARGE POLE MOUNTED DIRECTIONAL SINGLE-SIDED
C	SMALL POLE MOUNTED DIRECTIONAL SINGLE-SIDED
D	SMALL POLE MOUNTED DIRECTIONAL DOUBLE-SIDED
E	VALET PYLON DIRECTIONAL SINGLE-SIDED
F	VALET PYLON DIRECTIONAL DOUBLE-SIDED
□•—	Indicates which face of sign panel message is located on

NOTES:

The applicant reserves the right to install other signage not included in this sign package as may be allowed in accordance with Article 12 of the Zoning Ordinance.

The applicant reserves the right to alter the location, text, font or colors of the signs permitted by Article 12 as long as the signage complies with the design guidelines and size limitations of this sign program.

The applicant reserves the right to alter the name, logo or other corporate identification as long as the signage complies with the sign package

Signs that are not visible from adjoining properties or the public right-of-way do not meet the Zoning Ordinance definition of a sign per Article 20 ("Non-Signs"). Signage indicated in this plan does not include Non-Signs. Non-Signs are not included in the Exterior Building Mounted Sign Survey on this sheet, and the square footage of these Non-Signs is not removed from the signage allowable *square footage*.

At the time of site plan, sign locations may change based on site constraints, sight distance, safety, utility locations, topography, etc.

RTKL
901 SOUTH BOND ST.
BALTIMORE, MD 21231
410.537.6000 PHONE
410.537.6298 FAX

Tysons CORNER CENTER

WILMORITE

PROJECT NO: 00-03072.12

REVISIONS

NO.	DATE	ITEM
△		
△		
△		
△		
△		
△		

ISSUE DATE: April 1, 2005

SHEET TITLE: PROPOSED SITE SIGNING LOCATION PLAN

SHEET NO. 5

©2003 ID8 • RTKL Associates Inc.

NOT FOR CONSTRUCTION

These drawings express Design Intent Only and are Not For Construction. Contractor is responsible for: • Final design and engineering of components indicated, including all aspects of mounting, erection, anchoring and attachment. • Structural integrity, electrical function and connections to power and communications sources to satisfy Owner's requirements. • Coordination with Contractor and other trades, including but not limited to lighting, structural, communications and landscaping schemes. • Verification of conditions in field prior to submission of shop drawings and samples. • Submittals for approval by ID8/RTKL prior to fabrication and installation, including but not limited to shop drawings of all graphics with seal of registered engineer and samples of all materials, colors, applications and finishes.

PROPOSED SITE SIGNS

SIGN TYPE	SIGN DESCRIPTION	OVER ALL DIMENSIONS	AREA - SQ. FT. 8-LINE	SIGN MESSAGE
A1	PYLON DIRECTIONAL SINGLE-SIDED	6'-0"Wx7'-4"H	38.75	→ Bloomingdale's, Hecht's; ↑ AMC Theaters, Nordstrom
A2	PYLON DIRECTIONAL SINGLE-SIDED	6'-0"Wx7'-4"H	38.75	→ Bloomingdale's, Lord & Taylor, Hecht's; ← Nordstrom, AMC Theaters, L.L. Bean
A3	PYLON DIRECTIONAL SINGLE-SIDED	6'-0"Wx7'-4"H	38.75	→ Nordstrom, L.L. Bean, Bloomingdale's
A4	PYLON DIRECTIONAL SINGLE-SIDED	6'-0"Wx7'-4"H	38.75	← Nordstrom; ↑ AMC Theaters, Lord & Taylor
A5	PYLON DIRECTIONAL SINGLE-SIDED	6'-0"Wx7'-4"H	38.75	→ Bloomingdale's, L.L. Bean, Nordstrom; ← Hecht's, Lord & Taylor, AMC Theaters
A6	PYLON DIRECTIONAL SINGLE-SIDED	6'-0"Wx7'-4"H	38.75	→ Bloomingdale's, Hecht's; ↑ Lord & Taylor, AMC Theaters
B1	LARGE POLE MTD DIRECTIONAL - SINGLE-SIDED	3'-10"Wx3'-6"H	13.65	→ AMC Theaters, Nordstrom; ↑ L.L. Bean, Bloomingdale's
B2	LARGE POLE MTD DIRECTIONAL - SINGLE-SUDED	3'-10"Wx3'-6"H	13.65	→ Nordstrom, L.L. Bean; ↑ Bloomingdale's
B3	LARGE POLE MTD DIRECTIONAL - SINGLE-SUDED	3'-10"Wx3'-6"H	13.65	↑ AMC Theaters, Lord & Taylor, Hecht's
B4	LARGE POLE MTD DIRECTIONAL - SINGLE-SUDED	3'-10"Wx3'-6"H	13.65	← Nordstrom, L.L. Bean, Bloomingdale's; ↑ AMC Theaters, Lord & Taylor, Hecht's
B5	LARGE POLE MTD DIRECTIONAL - SINGLE-SUDED	3'-10"Wx3'-6"H	13.65	← AMC Theaters, Lord & Taylor, Hecht's
B6	LARGE POLE MTD DIRECTIONAL - SINGLE-SUDED	3'-10"Wx3'-6"H	13.65	← Bloomingdale's, Hecht's; ↑ L.L. Bean, Nordstrom, AMC Theaters, Lord & Taylor

SIGN TYPE	SIGN DESCRIPTION	OVER ALL DIMENSIONS	AREA - SQ. FT. 8-LINE	SIGN MESSAGE
C1	SMALL POLE MOUNTED DIRECTIONAL SINGLE-SIDED	3'-10"Wx1'-10"H	7.5	← Hecht's, Bloomingdale's
C2	SMALL POLE MOUNTED DIRECTIONAL SINGLE-SIDED	3'-10"Wx1'-10"H	7.5	↑ Bloomingdale's; ← Hecht's
C3	SMALL POLE MOUNTED DIRECTIONAL SINGLE-SIDED	3'-10"Wx1'-10"H	7.5	→ Bloomingdale's, Hecht's
D	SMALL POLE MOUNTED DIRECTIONAL DOUBLE-SIDED	3'-10"Wx1'-10"H	7.5	1: ↑ Bloomingdale's; ← Hecht's / 2: → Hecht's, Lord & Taylor
E1	VALET PYLON DIRECTIONAL SINGLE-SIDED	3'-9"Wx5'-0"H	23	← Valet Parking
E2	VALET PYLON DIRECTIONAL SINGLE-SIDED	3'-9"Wx5'-0"H	23	← Valet Parking
F1	VALET PYLON DIRECTIONAL DOUBLE-SIDED	3'-9"Wx5'-0"H	23	1: → Valet Parking / 2: ← Valet Parking
F2	VALET PYLON DIRECTIONAL DOUBLE-SIDED	3'-9"Wx5'-0"H	23	1: → Valet Parking / 2: ← Valet Parking
TOTAL SQUARE FOOTAGE OF PROPOSED SIGNS			436.4	

NOTES:

The applicant reserves the right to install other signage not included in this sign package in accordance with Article 12 of the Zoning Ordinance.

The applicant reserves the right to alter the location, text, font or colors of the signs as long as the signage complies with the design guidelines and size limitations of this sign program.

The applicant reserves the right to alter the name, logo or other corporate identification as long as the signage complies with the sign package

Signs that are not visible from adjoining properties or the public right-of-way do not meet the Zoning Ordinance definition of a sign per Article 20. Signage indicated may not include those signs that do not meet the Ordinance definition of a sign. Those signs that do not meet the definition of a sign are not included in the calculation of allowable sign area on the site.

RTKL
901 SOUTH BOND ST.
BALTIMORE, MD 21231
410.537.6000 PHONE
410.537.6298 FAX

Tysons CORNER CENTER

WILMORITE

PROJECT NO: 00-03072.12

REVISIONS

NO.	DATE	ITEM
△		
△		
△		
△		
△		
△		

ISSUE DATE: April 1, 2005

SHEET TITLE: PROPOSED SITE SIGN MATRIX

SHEET NO. 6

©2003 ID8 • RTKL Associates Inc.

NOT FOR CONSTRUCTION

These drawings express Design Intent Only and are Not For Construction. Contractor is responsible for: • Final design and engineering of components indicated, including all aspects of mounting, erection, anchoring and attachment. • Structural integrity, electrical function and connections to power and communications sources to satisfy Owner's requirements. • Coordination with Contractor and other trades, including but not limited to lighting, structural, communications and landscaping schemes. • Verification of conditions in field prior to submission of shop drawings and samples. • Submittals for approval by ID8/RTKL prior to fabrication and installation, including but not limited to shop drawings of all graphics with seal of registered engineer and samples of all materials, colors, applications and finishes.

KEY NOTES

1. Single-sided 12" deep painted fabricated aluminum cabinet, with intersecting aluminum cabinet and aluminum fin.
2. Letters and graphics to be applied reflective vinyl.
3. Footings and base plate as engineered. Fabricated aluminum cabinet to be mechanically anchored to base plate and footing in a concealed manner. Hardware to be accessible through a concealed panel located at the base of the sign structure.
4. 1" deep x1" high reveal.
5. Fin fabricated of 1/2" thick painted aluminum.

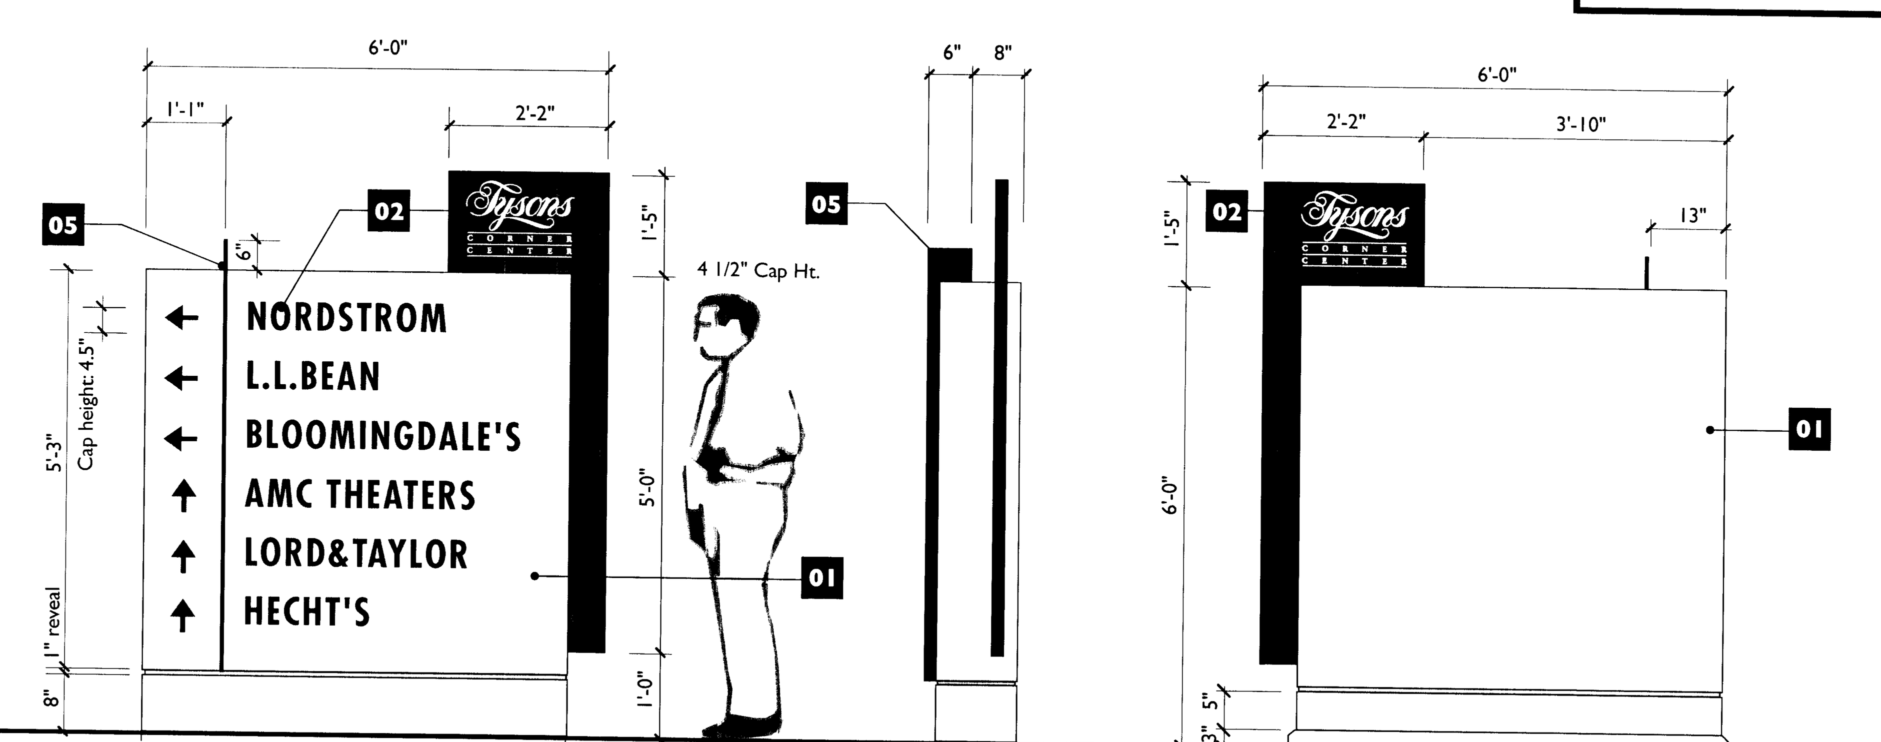

01 SIGN TYPE A **FRONT ELEVATION** Scale: 1/2" = 1'-0"

02 SIGN TYPE A **SIDE ELEVATION** Scale: 1/2" = 1'-0"

03 SIGN TYPE A **REAR ELEVATION** Scale: 1/2" = 1'-0"

RTKL
901 SOUTH BOND ST.
BALTIMORE, MD 21231
410.537.6000 PHONE
410.537.6298 FAX

Tysons CORNER CENTER

WILMORITE

PROJECT NO: 00-03072.12

REVISIONS

NO.	DATE	ITEM
△		
△		
△		
△		
△		
△		

ISSUE DATE: April 1, 2005

SHEET TITLE: **A** - VEHICULAR DIRECTIONAL PYLON

SHEET NO. 7

©2004 ID8 • RTKL Associates Inc.

NOT FOR CONSTRUCTION

These drawings express Design Intent Only and are Not For Construction. Contractor is responsible for: • Final design and engineering of components indicated, including all aspects of mounting, erection, anchoring and attachment. • Structural integrity, electrical function and connections to power and communications sources to satisfy Owner's requirements. • Coordination with Contractor and other trades, including but not limited to lighting, structural, communications and landscaping schemes. • Verification of conditions in field prior to submission of shop drawings and samples. • Submittals for approval by ID8/RTKL prior to fabrication and installation, including but not limited to shop drawings of all graphics with seal of registered engineer and samples of all materials, colors, applications and finishes.

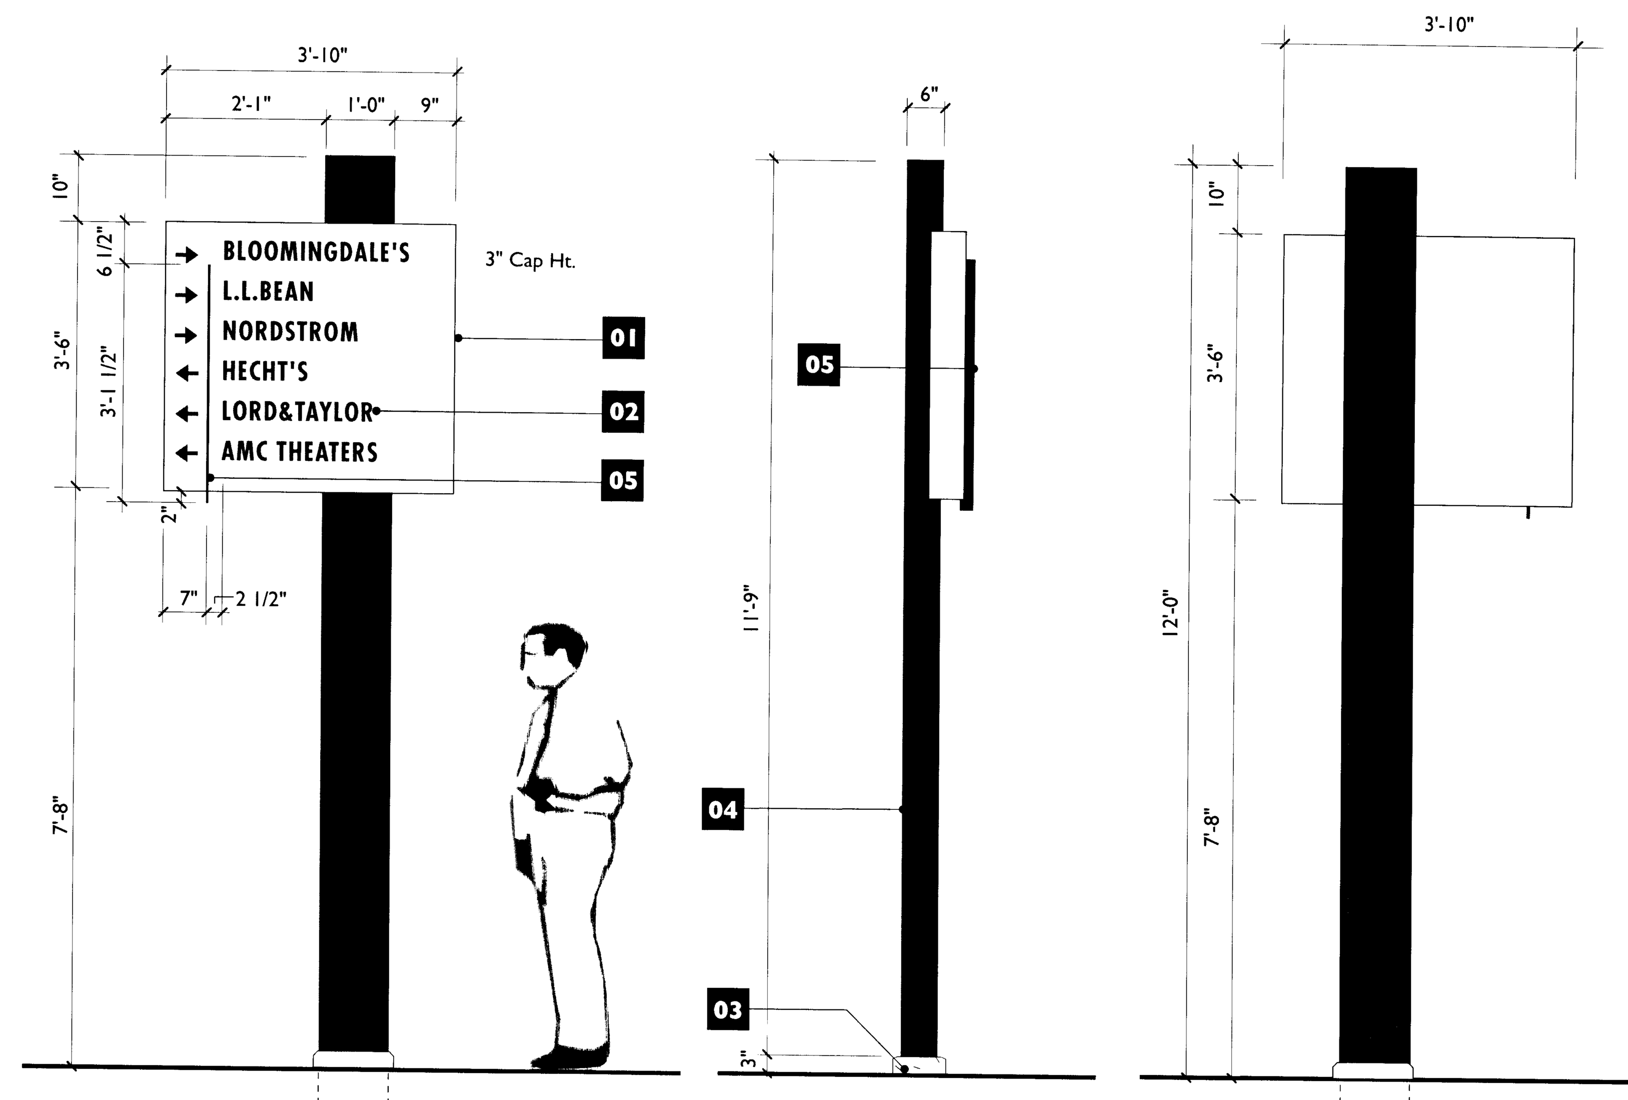

01 SIGN TYPE B **FRONT ELEVATION** Scale: 1/2" = 1'-0"

02 SIGN TYPE B **SIDE ELEVATION** Scale: 1/2" = 1'-0"

03 SIGN TYPE B **REAR ELEVATION** Scale: 1/2" = 1'-0"

KEY NOTES

1. Painted single and double-sided 6" deep fabricated aluminum sign cabinet with intersecting aluminum fin.
2. Letters and graphics to be applied reflective adhesive vinyl.
3. Footings and base plate as engineered. Aluminum post to be mechanically anchored to engineered footing in a concealed manner. Hardware to be accessible through a concealed panel located at the base of the pole structure. Concrete base to be 3" min. above ground level as shown for ground maintenance.
4. Pole to be painted aluminum.
5. Fin fabricated of 1/4" thick painted aluminum.

RTKL
901 SOUTH BOND ST.
BALTIMORE, MD 21231
410.537.6000 PHONE
410.537.6298 FAX

Tysons CORNER CENTER

WILMORITE

PROJECT NO: 00-03072.12

REVISIONS

NO.	DATE	ITEM
△		
△		
△		
△		
△		
△		

ISSUE DATE: April 1, 2005

SHEET TITLE: **B** - LARGE POLE MOUNTED DIRECTIONAL

SHEET NO. 8

©2003 ID8 • RTKL Associates Inc.

NOT FOR CONSTRUCTION

These drawings express Design Intent Only and are Not For Construction.

Contractor is responsible for:
- Field design and engineering of components indicated, including all aspects of mounting, structural support, and bracing.
- Structural integrity, electrical function and connections to sign and structure.

Owner's access to Owner's trees restricted.
- Coordination with Contractor and other trades, including but not limited to landscaping, communications and landscape lighting.
- Verification of conditions in field prior to

- Submission of shop drawings of signs, fabrication and installation shall not be limited to shop drawings of graphics, but rather to shop drawings of all graphics, as well as engineered, engineer and samples of all materials, finishes, colors and textures.

KEY NOTES

1. Painted single and double-sided 6" deep fabricated aluminum sign cabinet with intersecting aluminum fin.
2. Letters and graphics to be applied reflective adhesive vinyl.
3. Footings and base plate as engineered. Aluminum post to be mechanically anchored to engineered footing in a concealed manner. Hardware to be accessible through a concealed panel located at the base of the pole structure.
4. Pole to be painted aluminum.
5. Fin fabricated of 1/4" thick painted aluminum.

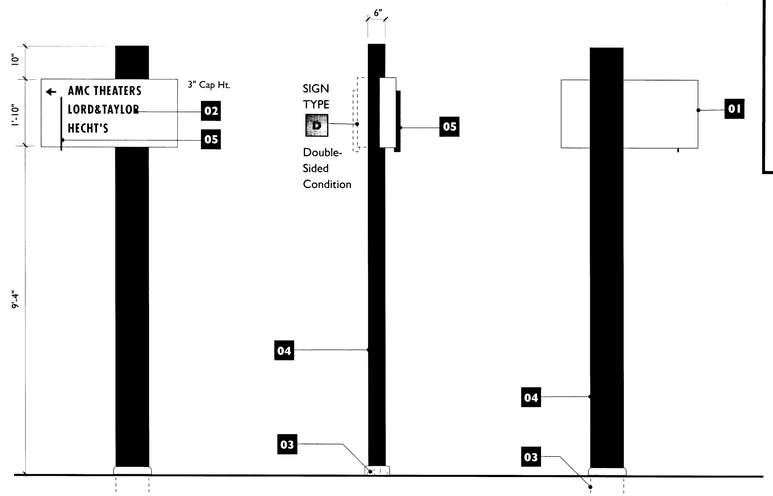

SIGN TYPE D

01 ELEVATIONS AT MINIMUM CONDITION

Scale: 1/2" = 1'-0"

RTKL

901 SOUTH BOND ST.
BALTIMORE, MD 21231
410.537.6000 PHONE
410.537.6298 FAX

Tysons CORNER CENTER

WILMORITE

PROJECT NO. 00-03072.12

REVISIONS

NO.	DATE	ITEM

ISSUE DATE

April 1, 2005

SHEET TITLE

C - SMALL POLE MOUNTED DIRECTIONAL

SHEET NO.

9

©2003 ID8 • RTKL Associates Inc.

NOT FOR CONSTRUCTION

These drawings express Design Intent Only and are Not For Construction.

Contractor is responsible for:
- Field design and engineering of components indicated, including all aspects of mounting, structural support, and bracing.
- Structural integrity, electrical function and

Owner's access to Owner's trees restricted.
- Coordination with Contractor and other trades, including but not limited to landscaping, communications and landscape lighting fixtures.
- Verification of conditions in field prior to

- Submission of shop drawings of signs, fabrication and installation shall not be limited to shop drawings of graphics, but rather to shop drawings of all graphics, as well as engineered, engineer and samples of all materials, finishes, colors and textures.

KEY NOTES

1. Double-sided 12" deep painted fabricated aluminum cabinet, with intersecting aluminum cabinet and aluminum fin.
2. Letters and graphics to be applied reflective adhesive vinyl.
3. Footings and base plate as engineered. Fabricated aluminum cabinet to be mechanically anchored to base plate and footing in a concealed manner. Hardware to be accessible through a concealed panel located at the base of the sign structure.
4. 1" deep x 1" high reveal.
5. Fin fabricated of 1/2" thick painted aluminum.

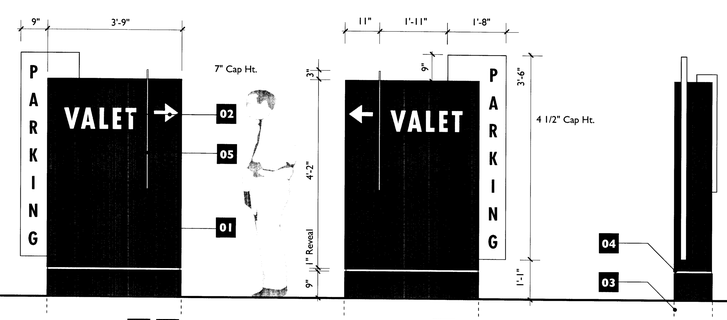

SIGN TYPE E F

01 FRONT ELEVATION

Scale: 1/2" = 1'-0"

SIGN TYPE E

02 REAR ELEVATION

Scale: 1/2" = 1'-0"

SIGN TYPE E F

04 SIDE ELEVATION

Scale: 1/2" = 1'-0"

RTKL

901 SOUTH BOND ST.
BALTIMORE, MD 21231
410.537.6000 PHONE
410.537.6298 FAX

Tysons CORNER CENTER

WILMORITE

PROJECT NO. 00-03072.12

REVISIONS

NO.	DATE	ITEM

ISSUE DATE

April 1, 2005

SHEET TITLE

E/F - VALET DIRECTIONAL PYLON

SHEET NO.

10

©2003 ID8 • RTKL Associates Inc.