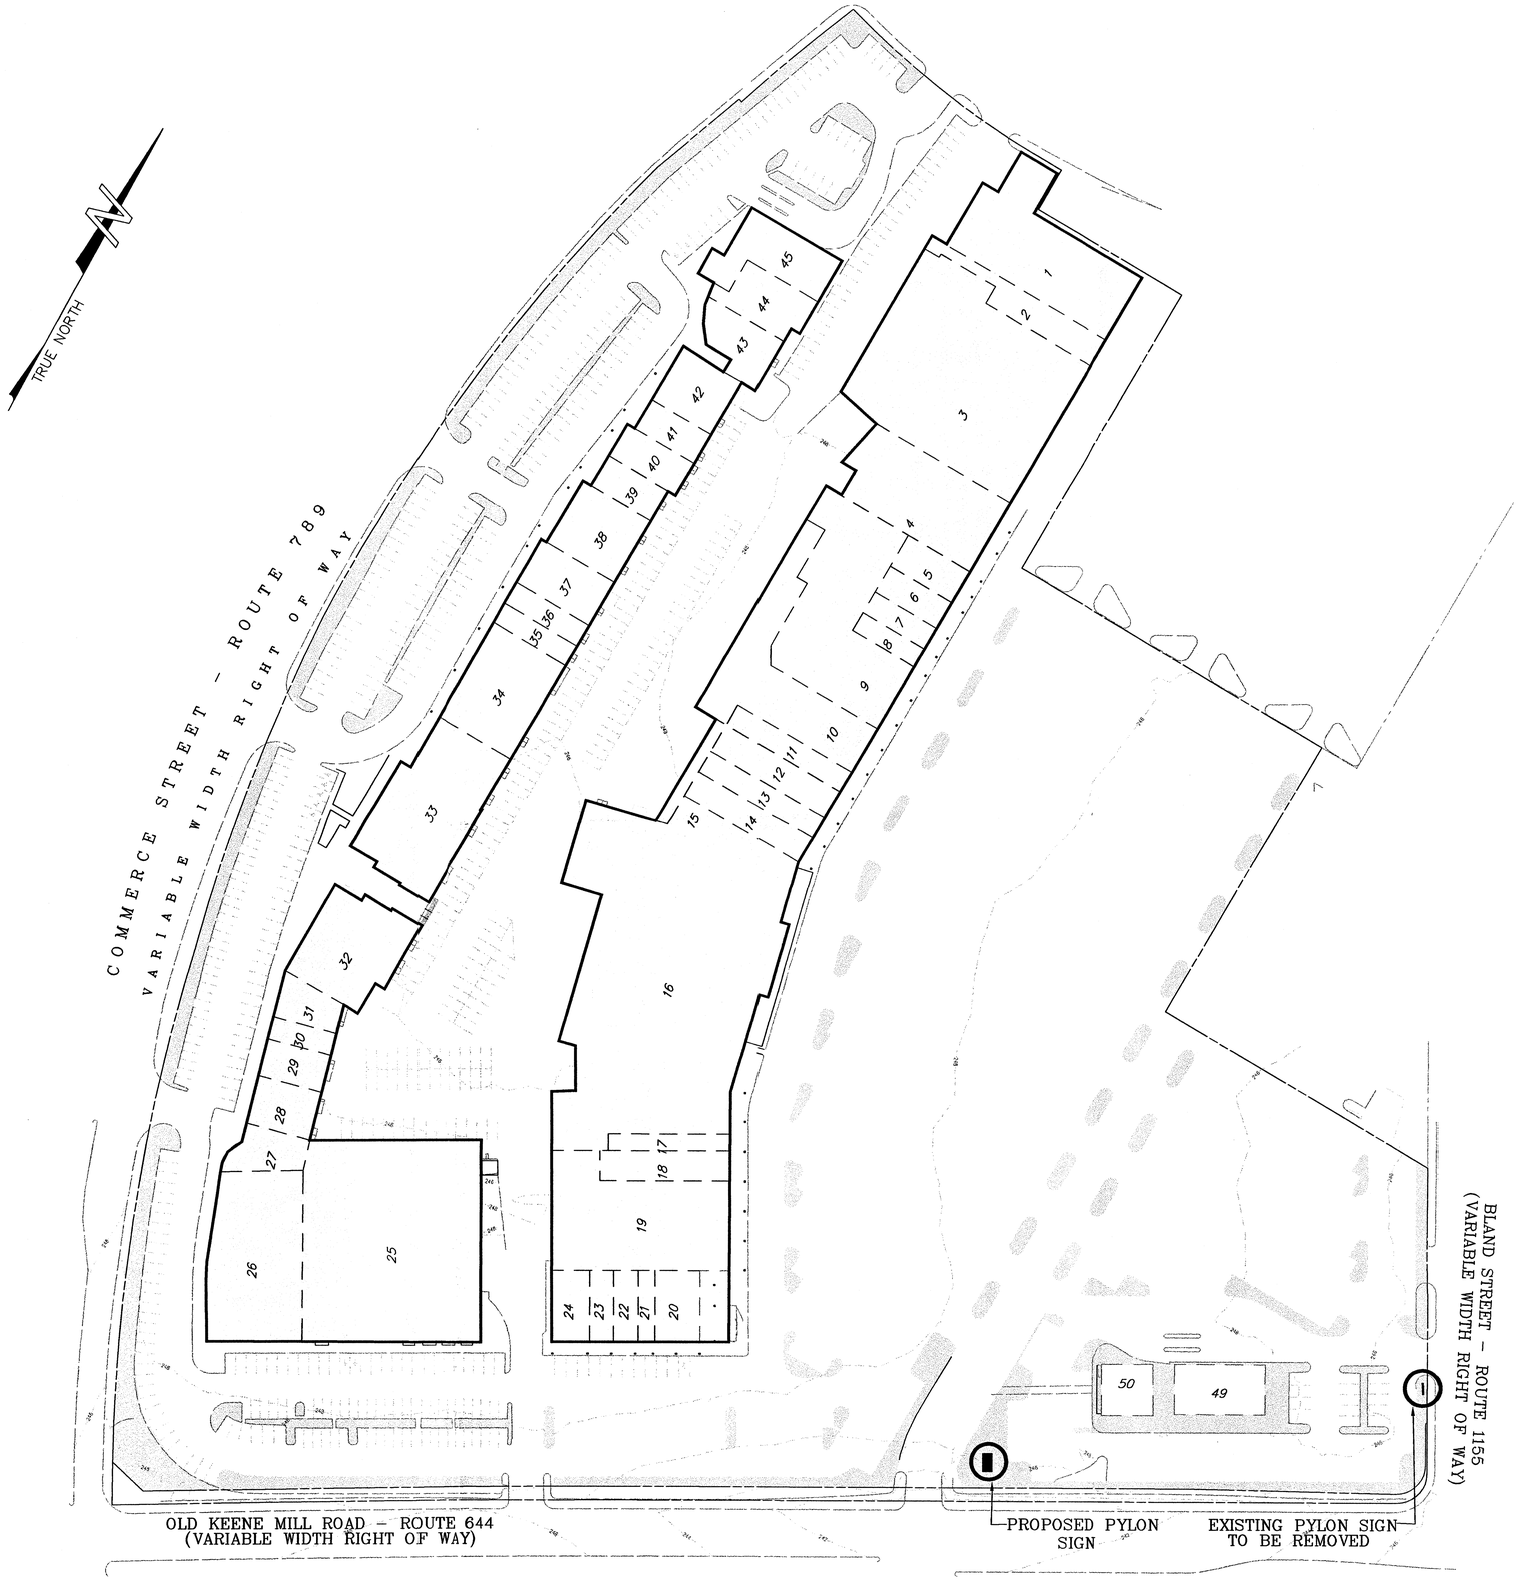

INDEX OF STORES

1. PETCO ANIMAL SUPPLIES
2. VACANT
3. MARS MUSIC
4. VA ABC
5. HEALTHWAY NATURAL FOOD
6. DR. JOHNSTON, O.D.
7. JONATHAN'S 1 HOUR PHOTO
8. ART & FRAMING
9. HALLMARK/LAMPS
10. LA-Z-BOY
11. POPEYES CHICKEN
12. MATTRESS DISCOUNTERS
13. DURON PAINT
14. PAYLESS SHOE SOURCE
16. GIANT FOOD
17. DONUT MASTERS
18. NEW ENGLAND CAARPET
19. CVS
20. WAXIE MAXIE'S
21. JERRY'S BARBER SHOP
22. CHARLES RUSSELL
23. Mc DONALDS
24. PLAZA PIZZA CARRYOUT
25. HEARTH USA
26. GATEWAY 2000
27. COMPANION ANIMAL HOSPITAL
28. COUNTRYWIDE MORTGAGE
29. APOLLO TANNING
30. SPRINGFIELD LAUNDROMAT
31. SIGNS BY TOMORROW
32. LONG & FOSTER
33. DAVID'S BRIDAL WEARHOUSE
34. FAST EDDIES
35. US ELECTRONICS
36. VACANT
37. TAJ MAHAL RESTAURANT
38. DR. ABOUSY ORTHODONICS
39. ERNST & CO. NAILS
40. GAME DOMAIN
41. AVCO FINANCIAL SERVICES
42. JERRY'S SUB SHOP
43. WEIGHT WATCHERS
44. ALLIED PLYWOOD
45. CRESTAR BANK
46. DAUPHINE STEAKHOUSE
47. VENEMAN MUSIC COMPANY
48. VISION WORKS
49. FIRST UNION BANK
50. KINKOS
51. URGENT MEDICAL CARE
52. HUNAN SPRINGFIELD
53. K-MART
54. HARD TIMES CAFE
55. DRESS BARN
56. TOTAL SIZE
57. CHI NAILS
58. BILL'S CARPET FAIR
59. CASH CONNECTION
60. SOPHIA JEWELERS
61. BEST BUY VIDEO
62. SULTAN KABOB
63. CHILI'S
64. VACANT
65. BAPTIST BOOK STORE
66. HAIR CUTTERY
67. VACANT
68. DAIRY QUEEN
69. VACANT
70. VIET RESTAURANT
71. BAUER'S OPTICAL
72. PARK'S FABRICARE CENTRE
73. VACANT
74. PARCEL PLUS

SEE OWNER FOR SIGN DETAILS

Application No. 01-L-042 Staff Johnson
APPROVED SE / SP PLAN
SEE DEV CONDS DATED 4-25-02
Date of (BOS) (BZA) approval 5-6-02
Sheet 1 of 2

RECEIVED
OFFICE OF COMPREHENSIVE PLANNING
JAN 4 2002
ZONING EVALUATION DIVISION

SIGN PLAN

60 30 0 60 120 180
GRAPHICAL SCALE: 1" = 60'

REVISIONS

SURVEY: WHGA
DESIGN: S. PETERSON
DRAWN: K. KRAPSHO
CHECKED: S. GLEASON

ENGINEERS · SURVEYORS · LAND PLANNERS · LANDSCAPE ARCHITECTS
William H. Gordon Associates, Inc.
4501 Daly Drive · Chantilly, Virginia 20151
(703) 263-1900 · METRO (703) 803-9508 · FAX (703) 263-0766

DATE: AUGUST 2001
SCALE: HORZ: 1" = 60' VERT: N/A
SEAL

SIGN PLAN EXHIBIT

PROJECT: SPRINGFIELD PLAZA SHOPPING CENTER
SPRINGFIELD, VIRGINIA

JOB: 1794-0201
CADD: 1794SIGN-EXH.DWG
SHEET: 1 OF 1

COPYRIGHT 2001, NO REPRODUCTION OR USE OF THIS DRAWING IS ALLOWED IN PART OR IN WHOLE BY ANY PROCESS WITHOUT PRIOR WRITTEN AUTHORIZATION FROM WILLIAM H. GORDON ASSOCIATES, INC.

G:\project\plann\1794\0101\1794sign-exh.dwg, 01/04/02 01:41:18 PM

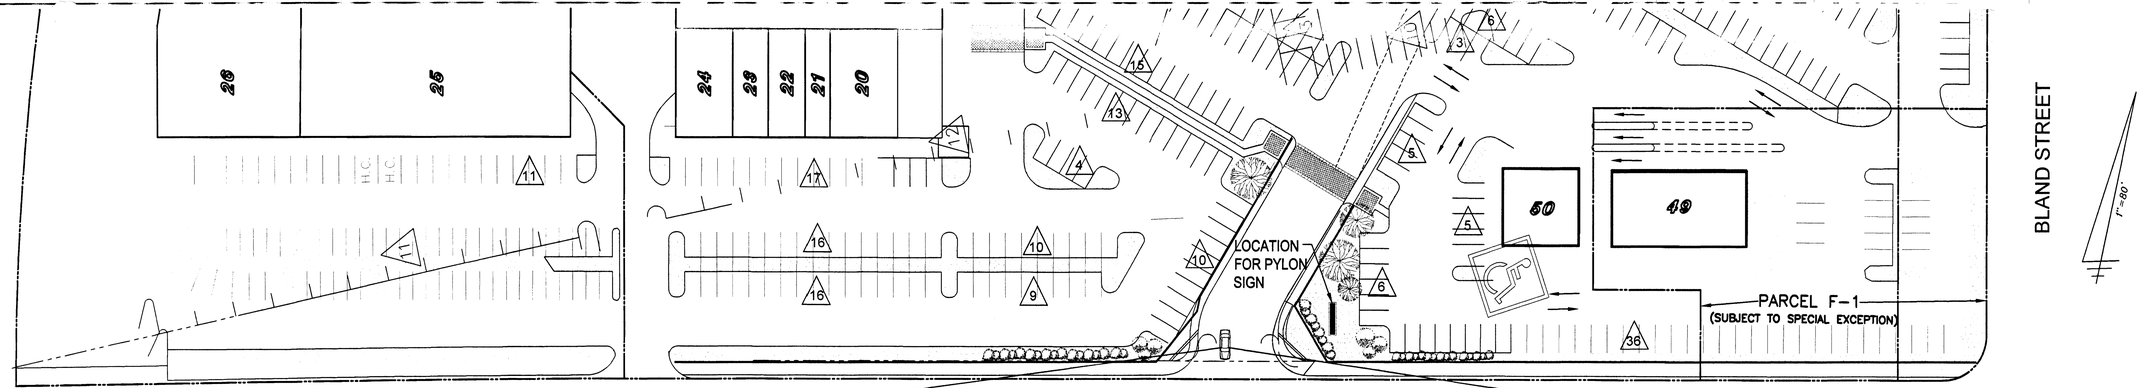

PARTIAL SITE PLAN
1:40

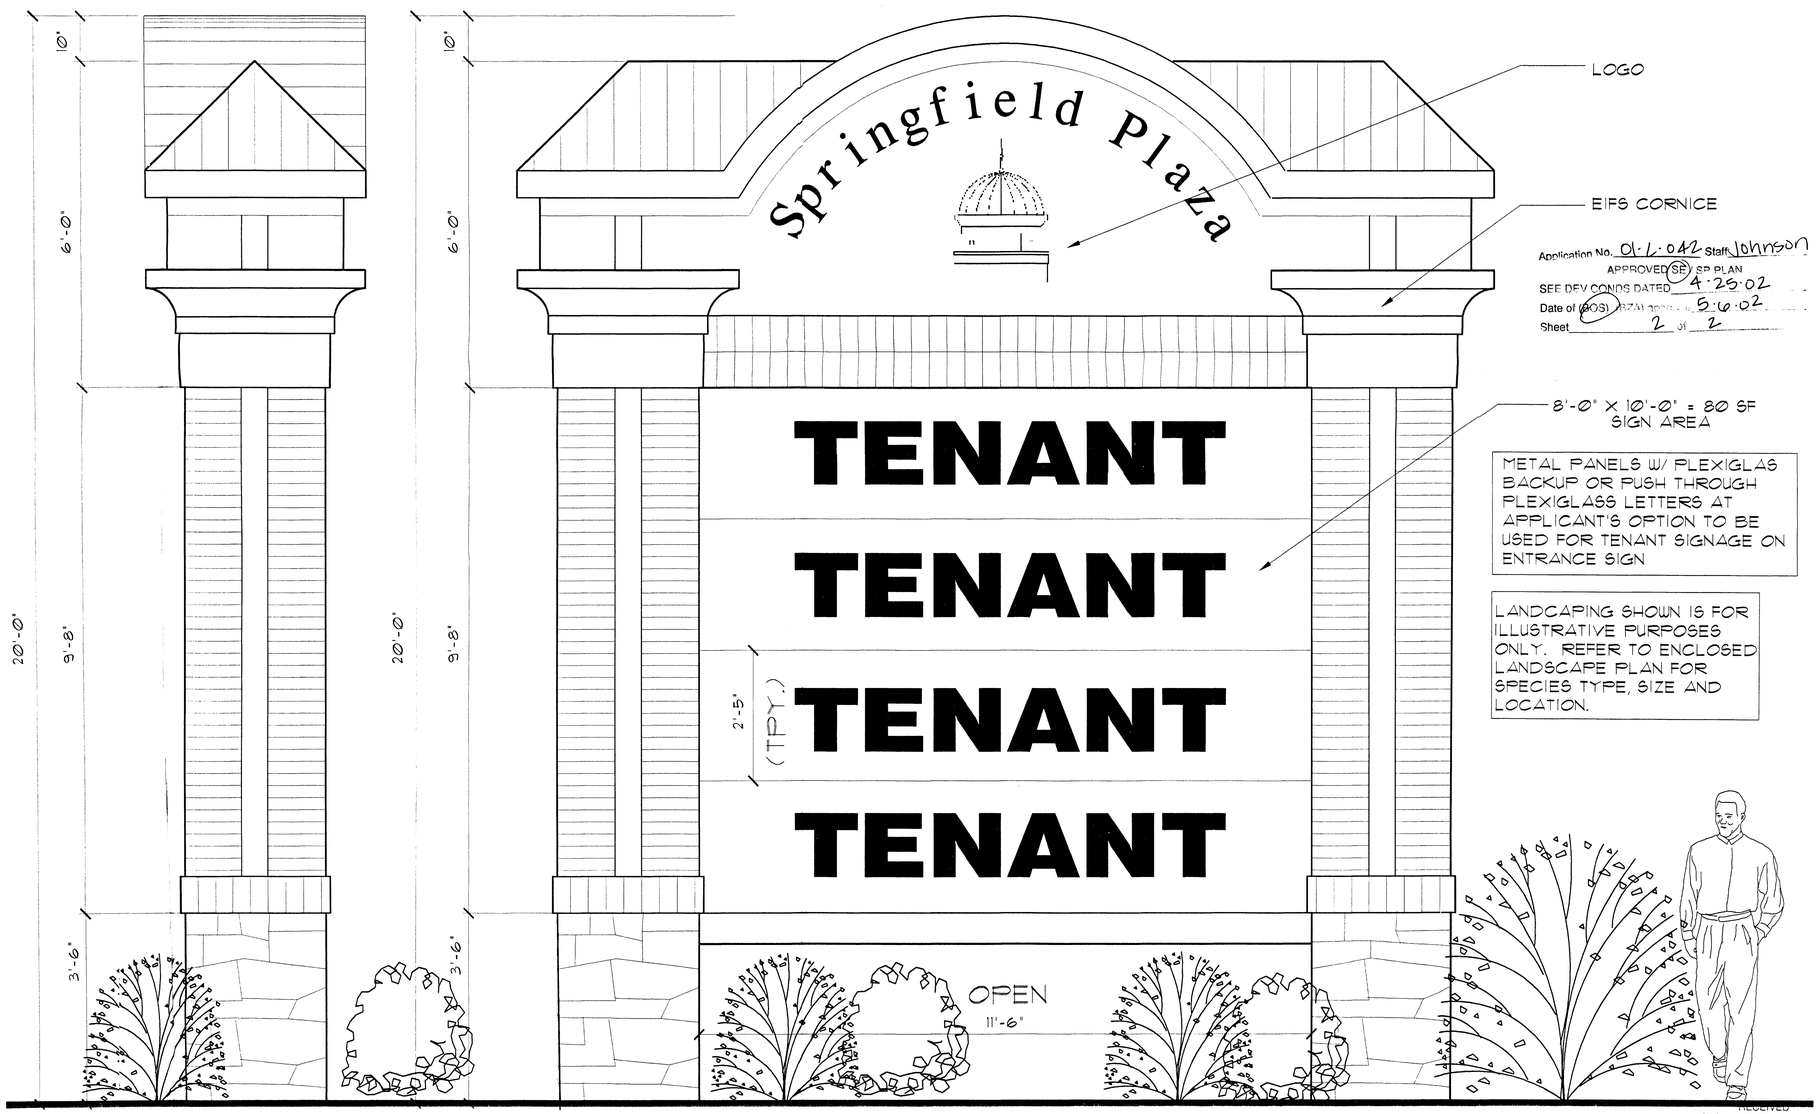

METAL PANELS W/ PLEXIGLAS BACKUP OR PUSH THROUGH PLEXIGLASS LETTERS AT APPLICANT'S OPTION TO BE USED FOR TENANT SIGNAGE ON ENTRANCE SIGN

LANDCAPING SHOWN IS FOR ILLUSTRATIVE PURPOSES ONLY. REFER TO ENCLOSED LANDSCAPE PLAN FOR SPECIES TYPE, SIZE AND LOCATION.

Application No. 01-L-042 Staff Johnson
APPROVED SE SP PLAN
SEE DEV CONDS DATED 4-25-02
Date of (BOS) (BZA) 5-6-02
Sheet 2 of 2

PLYON SIGN SIDE VIEW
3/4"=1'-0"

PLYON SIGN FRONT & BACK VIEW
3/4"=1'-0"

RECEIVED
OFFICE OF COMPREHENSIVE PLANNING
JAN 17 2002
ZONING EVALUATION DIVISION

ROUNDS VANDUZER
ARCHITECTS
467A N. WASHINGTON STREET
FALLS CHURCH, VA 22046
703-533-3577
703-533-7806 (FAX)
RV@RVARCHITECTS.COM

© COPYRIGHT 1999 RV ARCHITECTS
ALL RIGHTS RESERVED.

PYLON SIGN

RAPPAPORT MANAGEMENT COMPANY
8081 WOLF TRAP ROAD, 2ND FLOOR
VIENNA, VA 22182

SPRINGFIELD PLAZA
SIGNAGE DESIGN
FAIFAX COUNTY, VIRGINIA

REVISIONS		
△	DATE	
A	12/8/00	SUBMITTLE
B	1/23/02	PYLON REV.
C	1/15/02	PYLON REV.

ISSUE DATE

PROJECT NUMBER
990413

P-SN

Jan 15, 2002 - 3:45pm G:\DWG\1999-041\sign-06-1.dwg