Special Permit

SP 2008-MV-094

Applicant: JEFFREY K. CAMPBELL
Accepted: 11/07/2008
Proposed: ACCESSORY DWELLING UNIT AND REDUCTION IN THE MINIMUM YARD REQUIREMENT BASED ON ERROR IN BUILDING LOCATION TO PERMIT ACCESSORY STORAGE STRUCTURE TO REMAIN 3.6 FEET FROM THE SIDE LOT LINE

Area: 21,800 SF OF LAND; DISTRICT - MOUNT VERNON

Zoning Dist Sect: 08-0918 08-0914
Art 8 Group and Use: 9-17 9-13
Located: 4212 OLD MILL ROAD
Zoning: R- 2
Overlay Dist:
Map Ref Num: 110-1- /11/ /0102

Variance Application

VC 2008-MV-007

Applicant: JEFFERY K. CAMPBELL
Accepted: 11/07/2008
Proposed: TO PERMIT GREATER THAN 30 PERCENT MINIMUM REAR YARD COVERAGE

Area: 21,800 SF OF LAND; DISTRICT - MOUNT VERNON
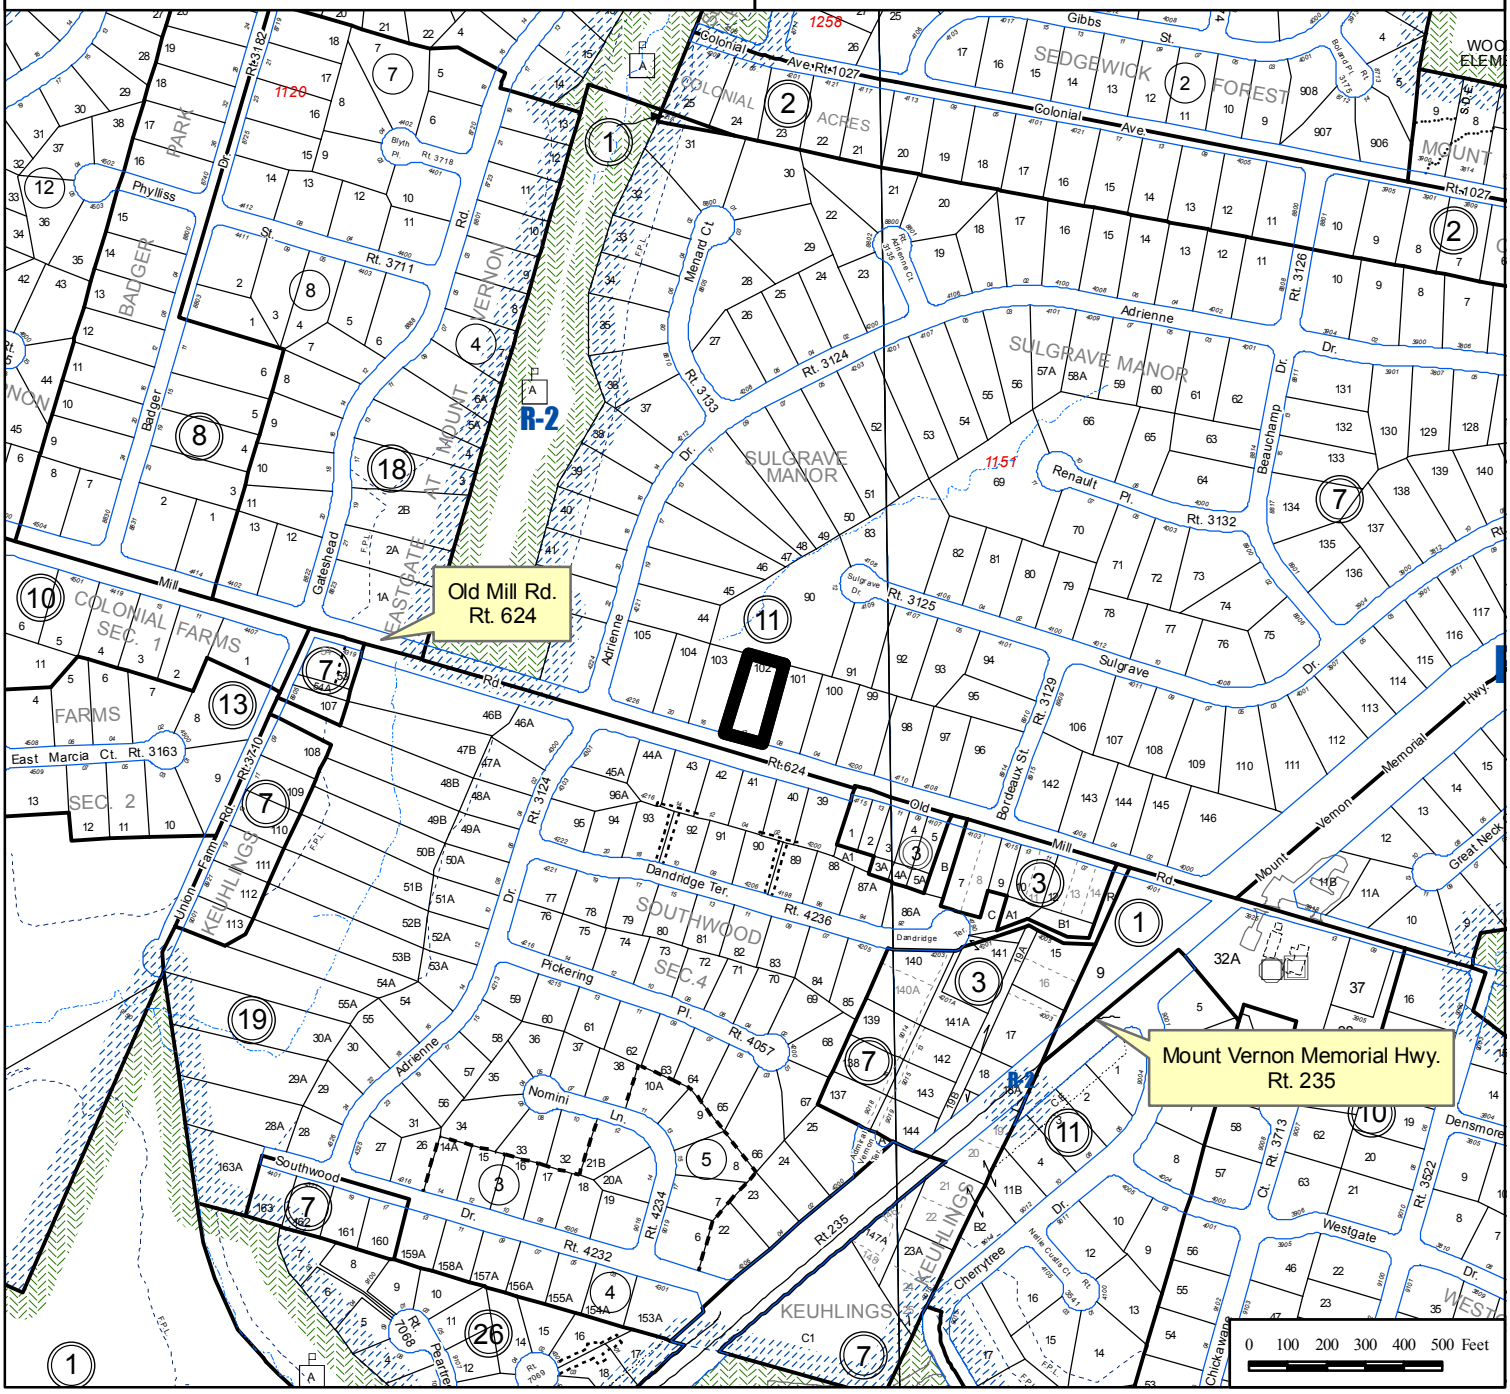
Zoning Dist Sect: 18-0401 10-0103
Paragraph: 1 03
Located: 4212 OLD MILL ROAD
Zoning: R- 2
Overlay Dist:
Map Ref Num: 110-1- /11/ /0102