Special Permit

SP 2008-BR-091

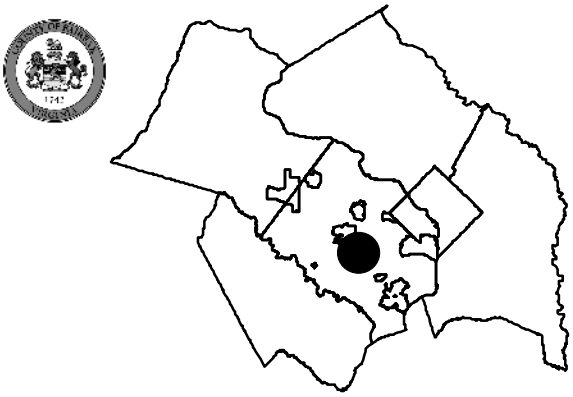
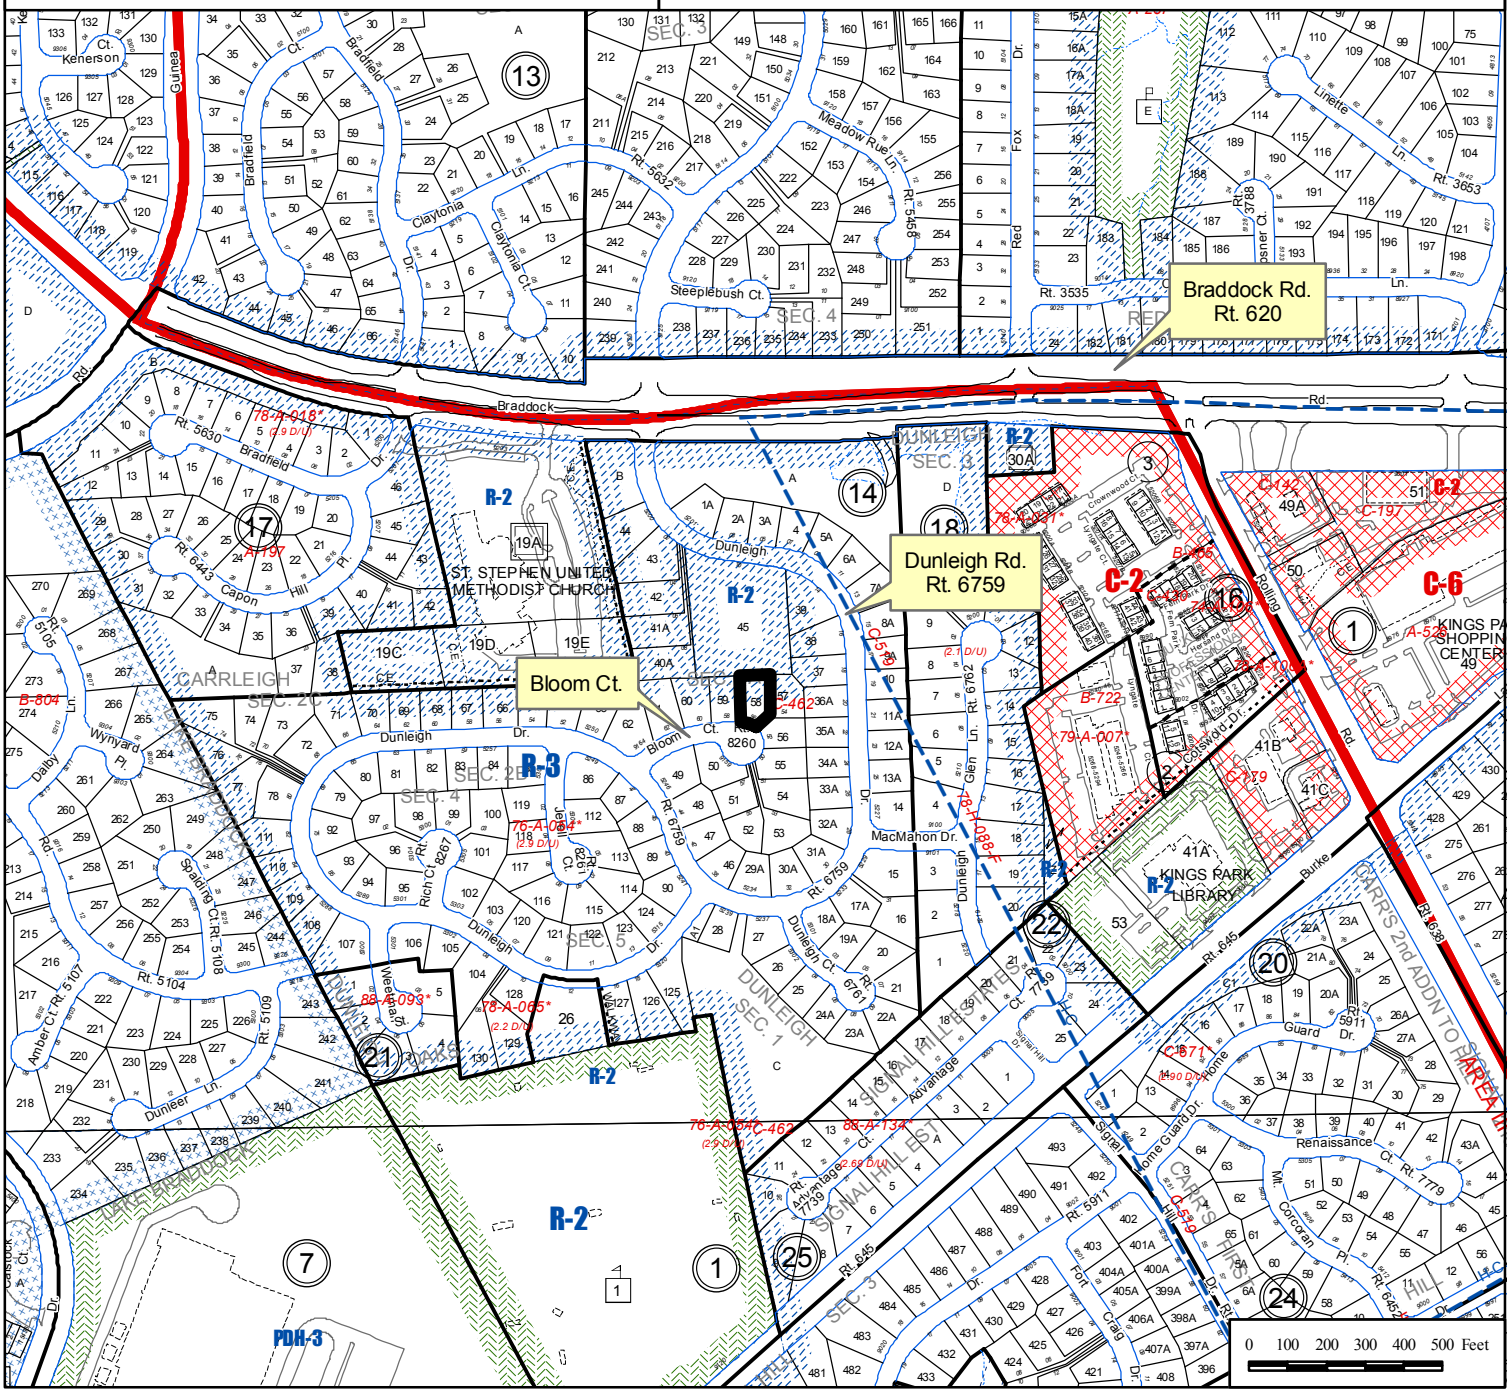
Applicant: LINDA C SHOEMAKER
Accepted: 11/05/2008
Proposed: REDUCTION OF CERTAIN YARD REQUIREMENTS TO PERMIT ADDITION 18.0 FEET FROM REAR LOT LINE AND REDUCTION TO MINIMUM YARD REQUIREMENTS BASED ON ERROR IN BUILDING LOCATION TO PERMIT ACCESSORY STORAGE STRUCTURE TO REMAIN 0.4 FEET FROM REAR LOT LINE AND 0.0 FEET FROM SIDE LOT LINE
Area: 9,301 SF OF LAND; DISTRICT - BRADDOCK
Zoning Dist Sect: 08-0914 08-922
Art 8 Group and Use: 9-13 9-21
Located: 9156 BLOOM COURT
Zoning: R- 3
Overlay Dist:
Map Ref Num: 069-4- /14/ /0058