Special Permit

SP 2009-SP-013

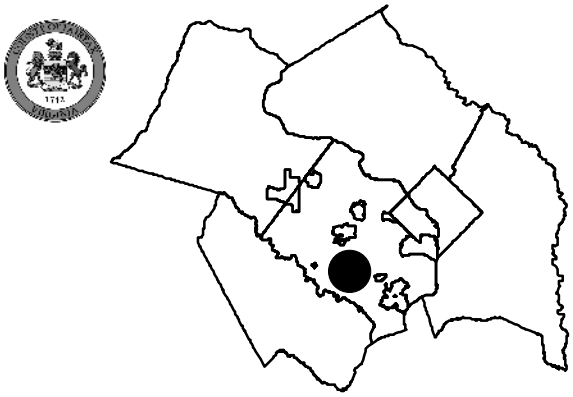

Applicant: MARY B. DULEY
Accepted: 03/04/2009
Proposed: ACCESSORY DWELLING UNIT
Area: 9,296 SF OF LAND; DISTRICT - SPRINGFIELD
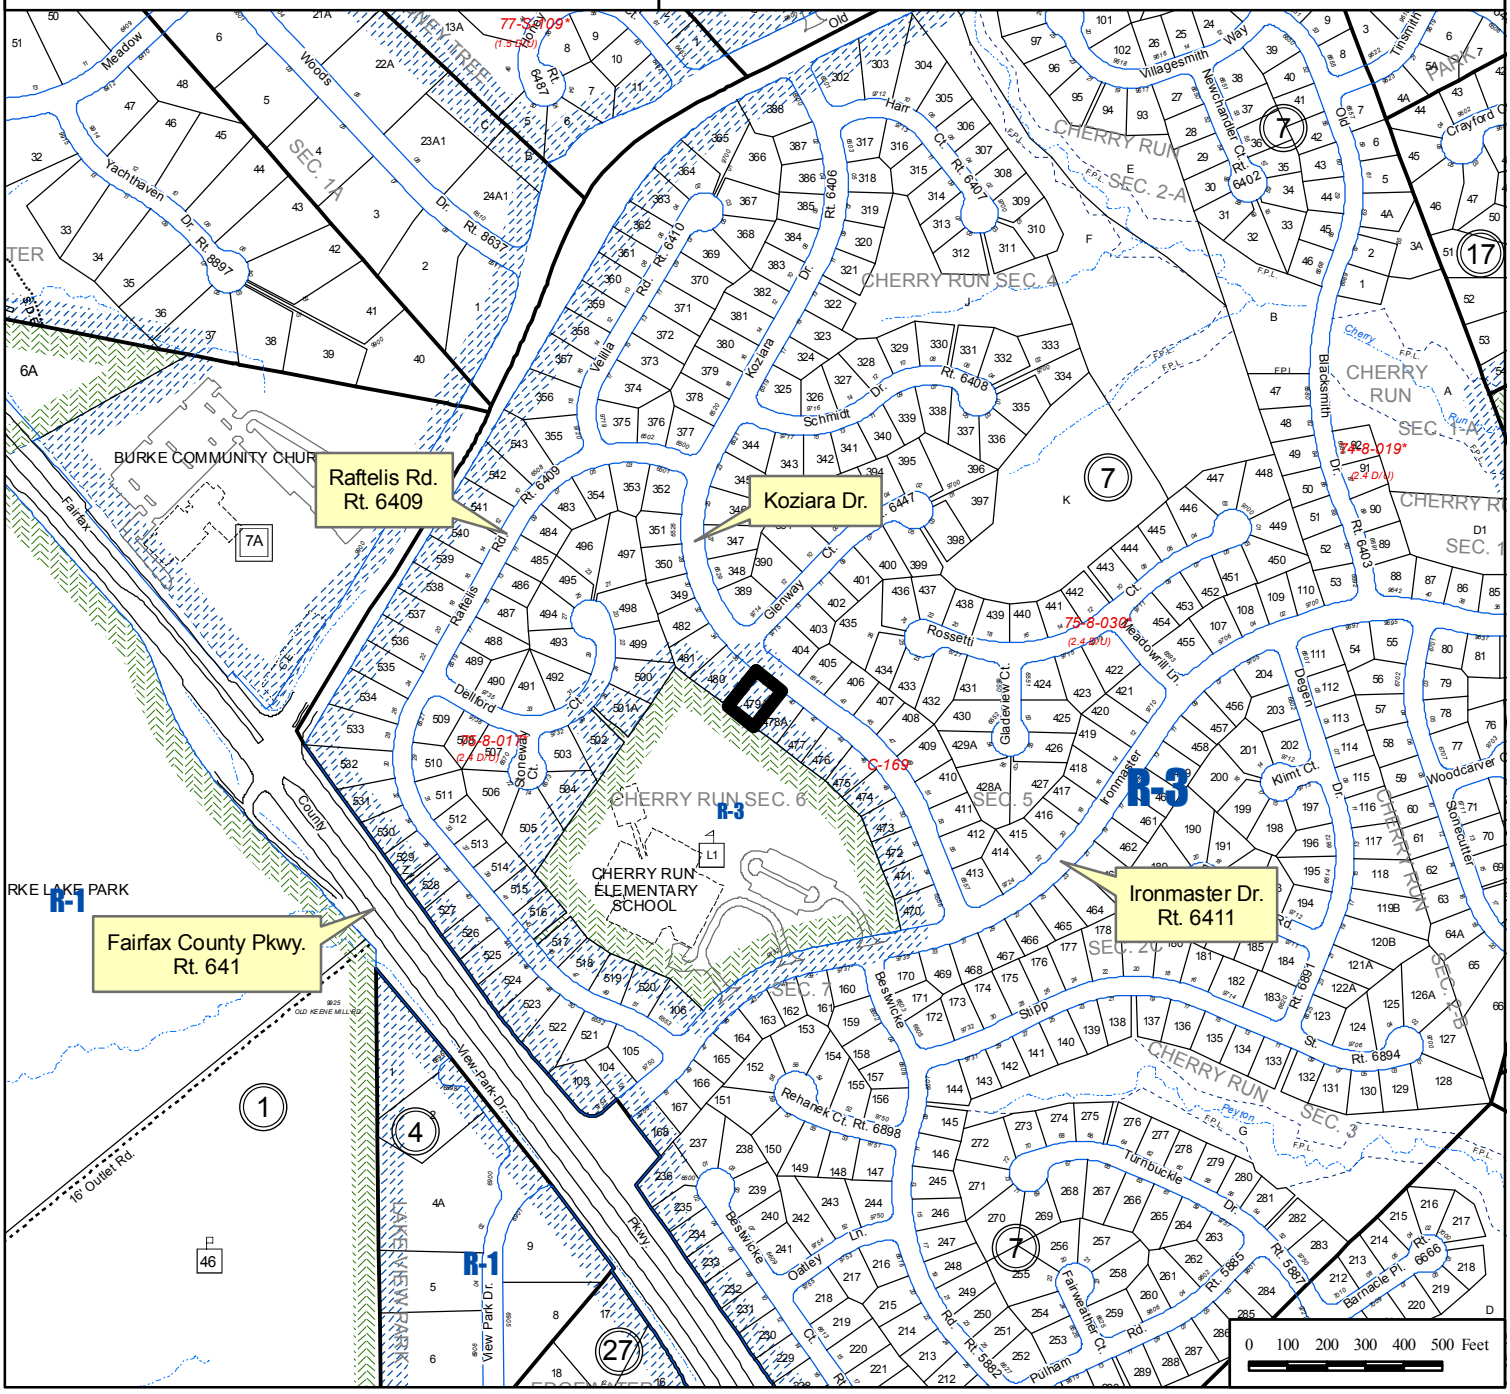
Zoning Dist Sect: 08-0918
Art 8 Group and Use: 9-17
Located: 6538 KOZIARA DRIVE
Zoning: R- 3
Overlay Dist:
Map Ref Num: 088-1- /07/ /0479A