Special Exception Amendment

SEA 85-D -033-02

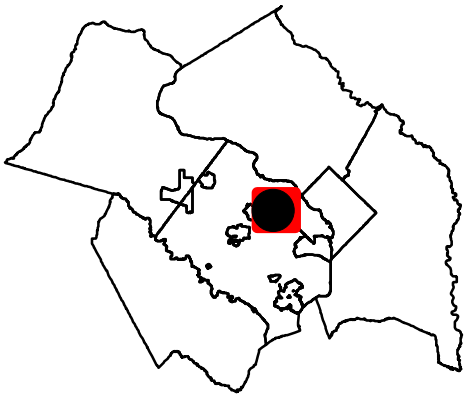
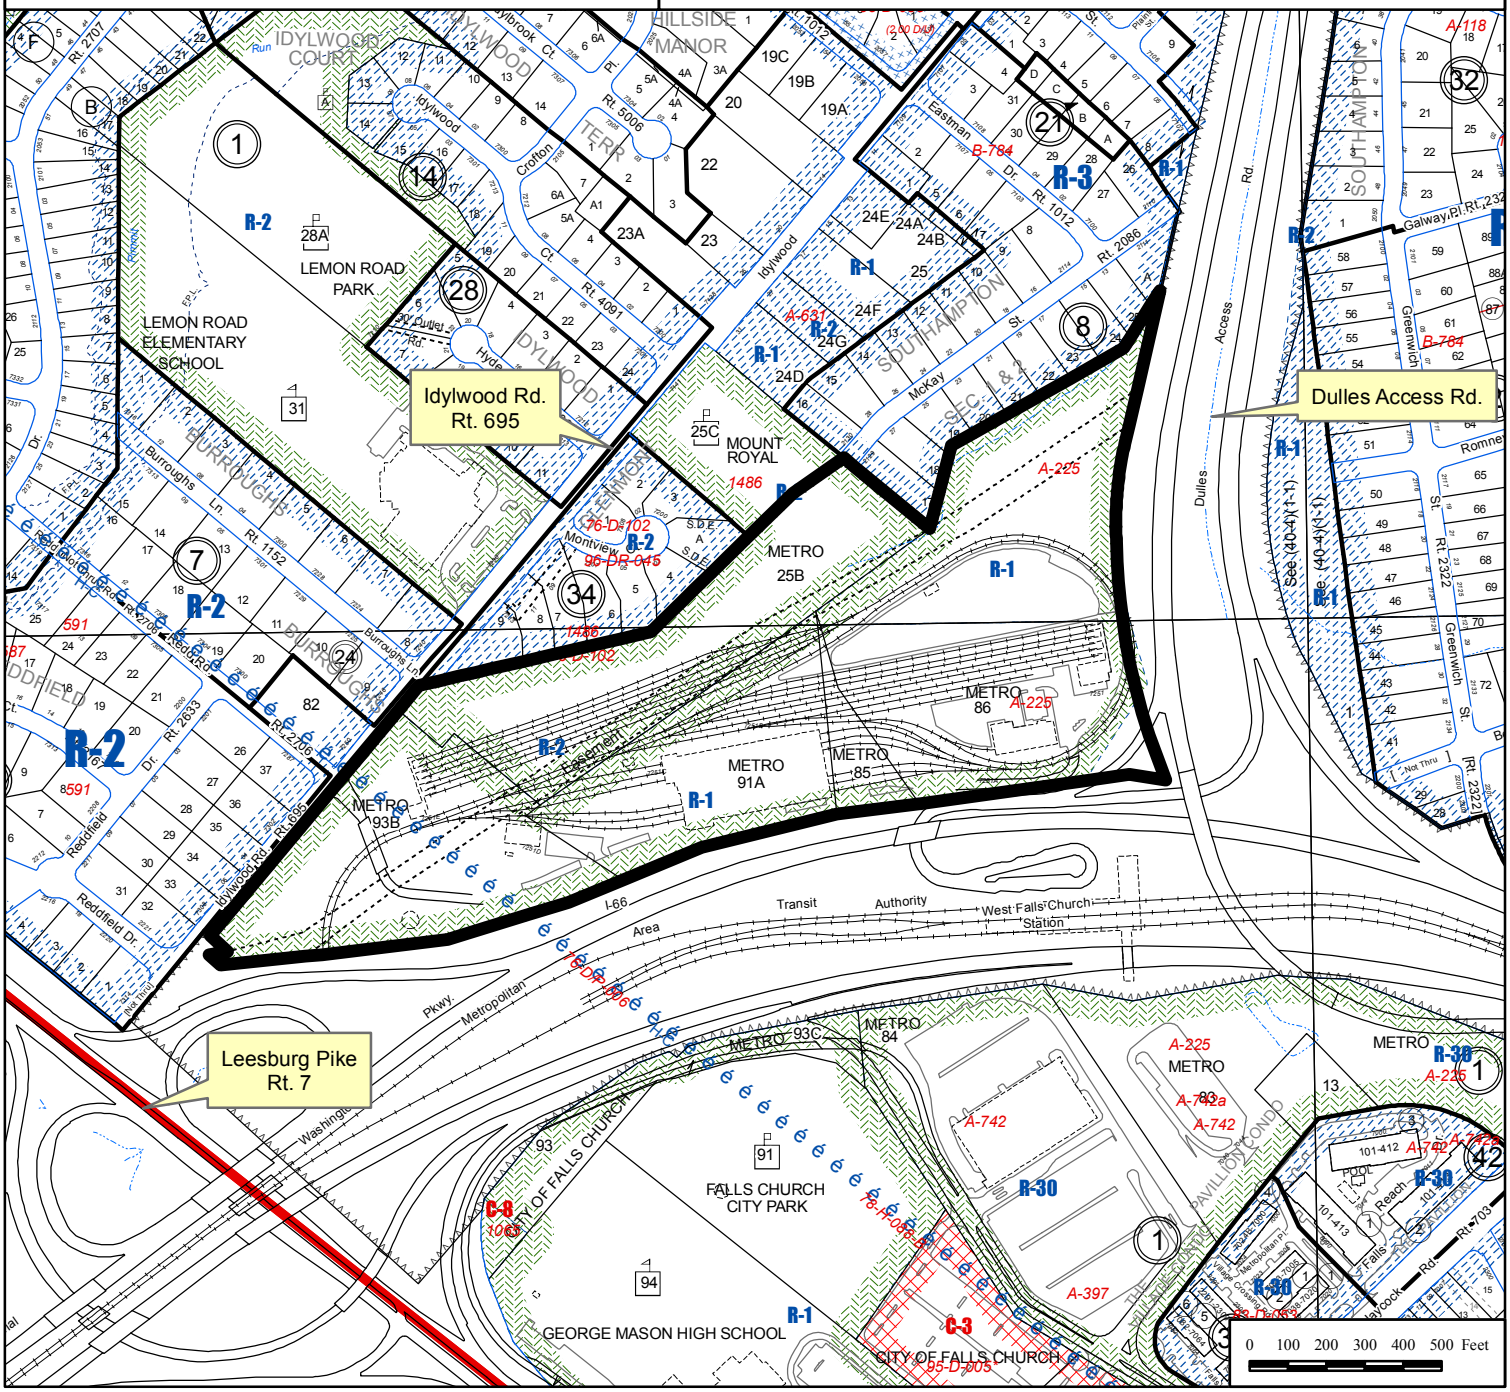
Applicant:	METROPOLITAN WASHINGTON AIRPORTS AUTHORITY IN COORDINATION WITH THE VIRGINIA DEPARTMENT OF RAIL AND PUBLIC TRANSPORTATION ON BEHALF OF THE WASHINGTON METROPOLITAN AREA TRANSIT AUTHORITY
Accepted:	11/14/2008
Proposed:	TO AMEND SE 85-D-033 PREVIOUSLY APPROVED FOR WMATA FACILITIES TO PERMIT ELECTRICALLY POWERED REGIONAL RAIL TRANSIT FACILITY (RAIL YARD AND ACESSORY USES) AND SITE MODIFICATIONS
Area:	39.16 AC OF LAND; DISTRICT - DRANESVILLE
Zoning Dist Sect:	03-0104 03-0204
Art 9 Group and Use:	4-05
Located:	7305 M IDYLWOOD ROAD
Zoning:	R- 1 and R-2
Plan Area:	2
Overlay Dist:	HC
Map Ref Num:	040-1- /01/ /0025B 040-3- /01/ /0085 /01/ /0086 /01/ /0091A /01/ /0093B