Special Permit

SP 2009-SP-032

Applicant: CHARLES AND CATHY WRAY
Accepted: 05/05/2009
Proposed: ACCESSORY DWELLING UNIT
Area: 13,046 SF OF LAND; DISTRICT - SPRINGFIELD
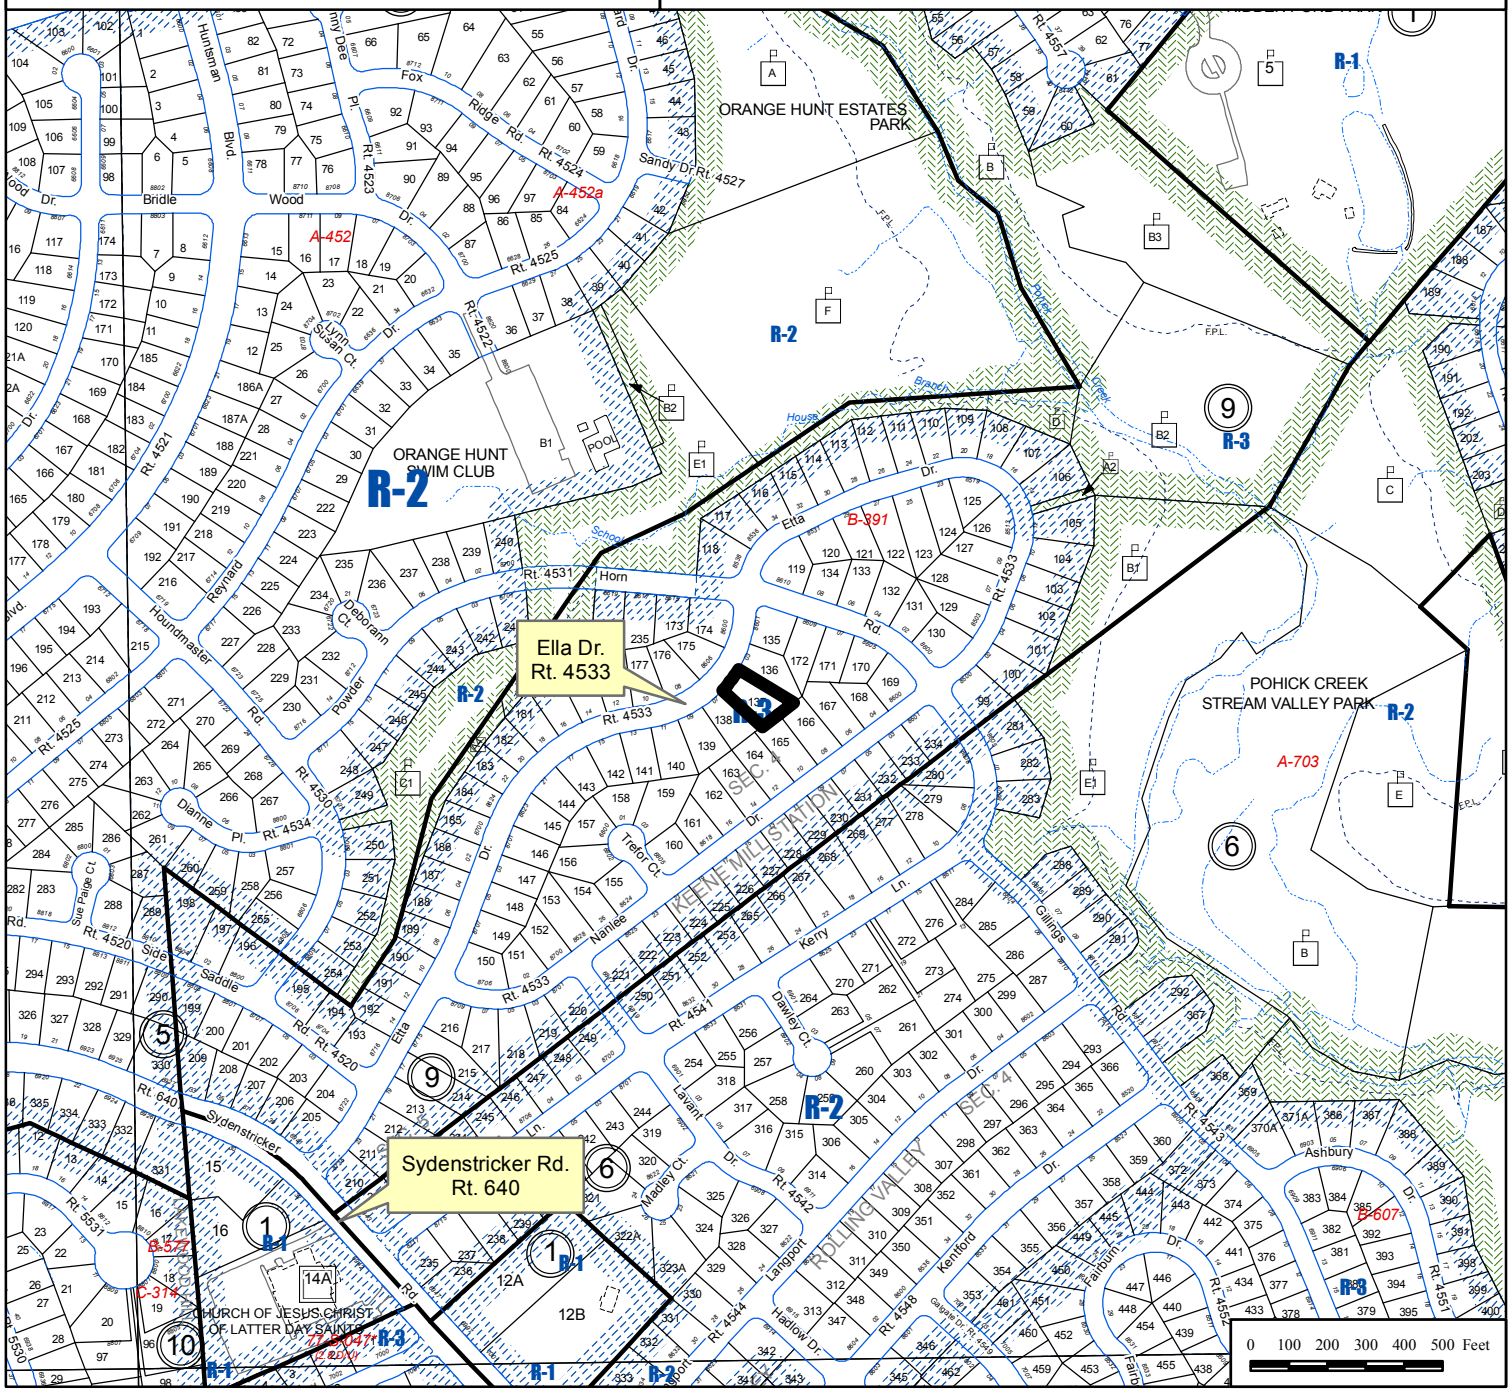
Zoning Dist Sect: 08-0918
Art 8 Group and Use: 9-17
Located: 8605 ETTA DRIVE
Zoning: R- 3
Overlay Dist:
Map Ref Num: 089-1- /09/ /0137