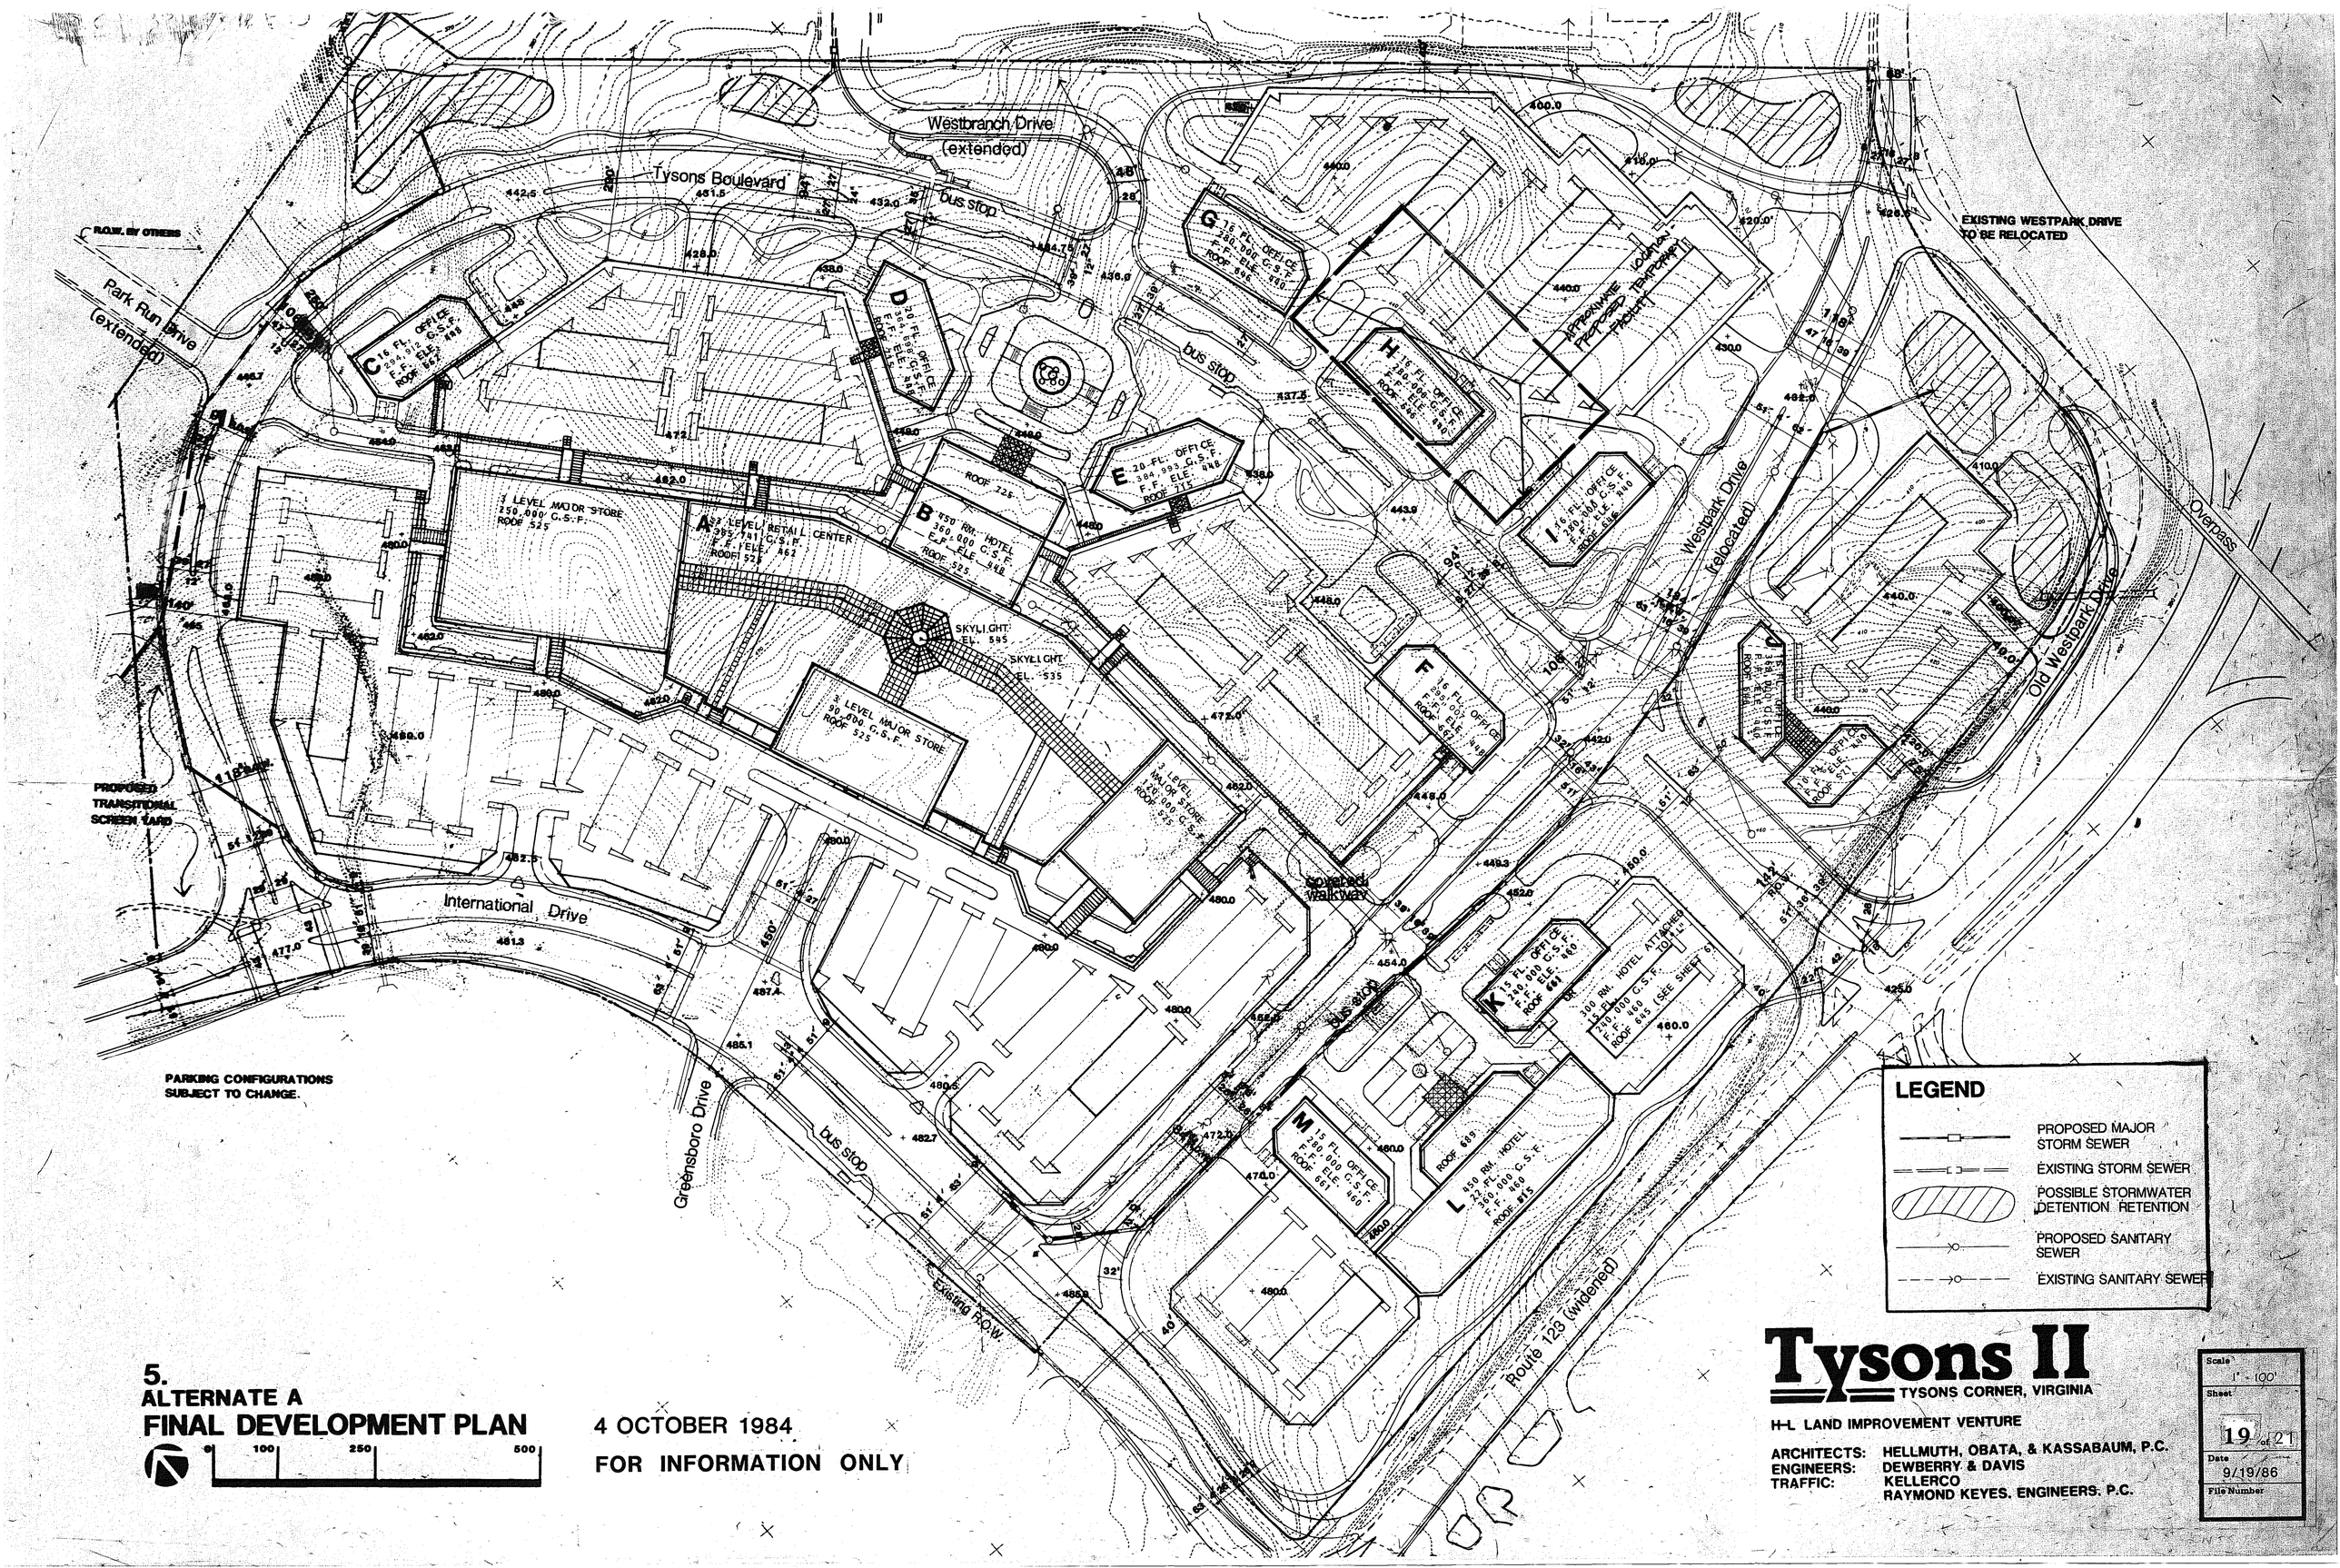

5.
ALTERNATE A
FINAL DEVELOPMENT PLAN

0 100 250 500

4 OCTOBER 1984

FOR INFORMATION ONLY

Tysons II

TYSONS CORNER, VIRGINIA

H-L LAND IMPROVEMENT VENTURE

ARCHITECTS: HELLMUTH, OBATA, & KASSABAUM, P.C.
ENGINEERS: DEWBERRY & DAVIS
TRAFFIC: KELLERCO
RAYMOND KEYES, ENGINEERS, P.C.

Scale	1" = 100'
Sheet	19 of 21
Date	9/19/86
File Number	