| THE SUBMITTING ENGINEER CERTIFIES THAT NO OTHER CHANGES HAVE BEEN MADE ON THE PLAN OR PROFILE EXCEPT THOSE PREVIOUSLY APPROVED | DATE | REVISION |
|---|---|---|
| REVISION APPROVED BY DIVISION OF DESIGN REVIEW | 10/15/98 | REV. PER MK COMMENTS |

| No. | DESCRIPTION | REV. BY | APPROVED | DATE |
|---|---|---|---|---|
| | | | | |

# PROPOSED TEMPORARY ACCESS

Plan No. RZ 89-D-060 Staff LF
No. P 9810 117
Approved: (YES) NO IN PART (circle one)
RESPONSE LETTER DATED Nov 5, 1998
2 2

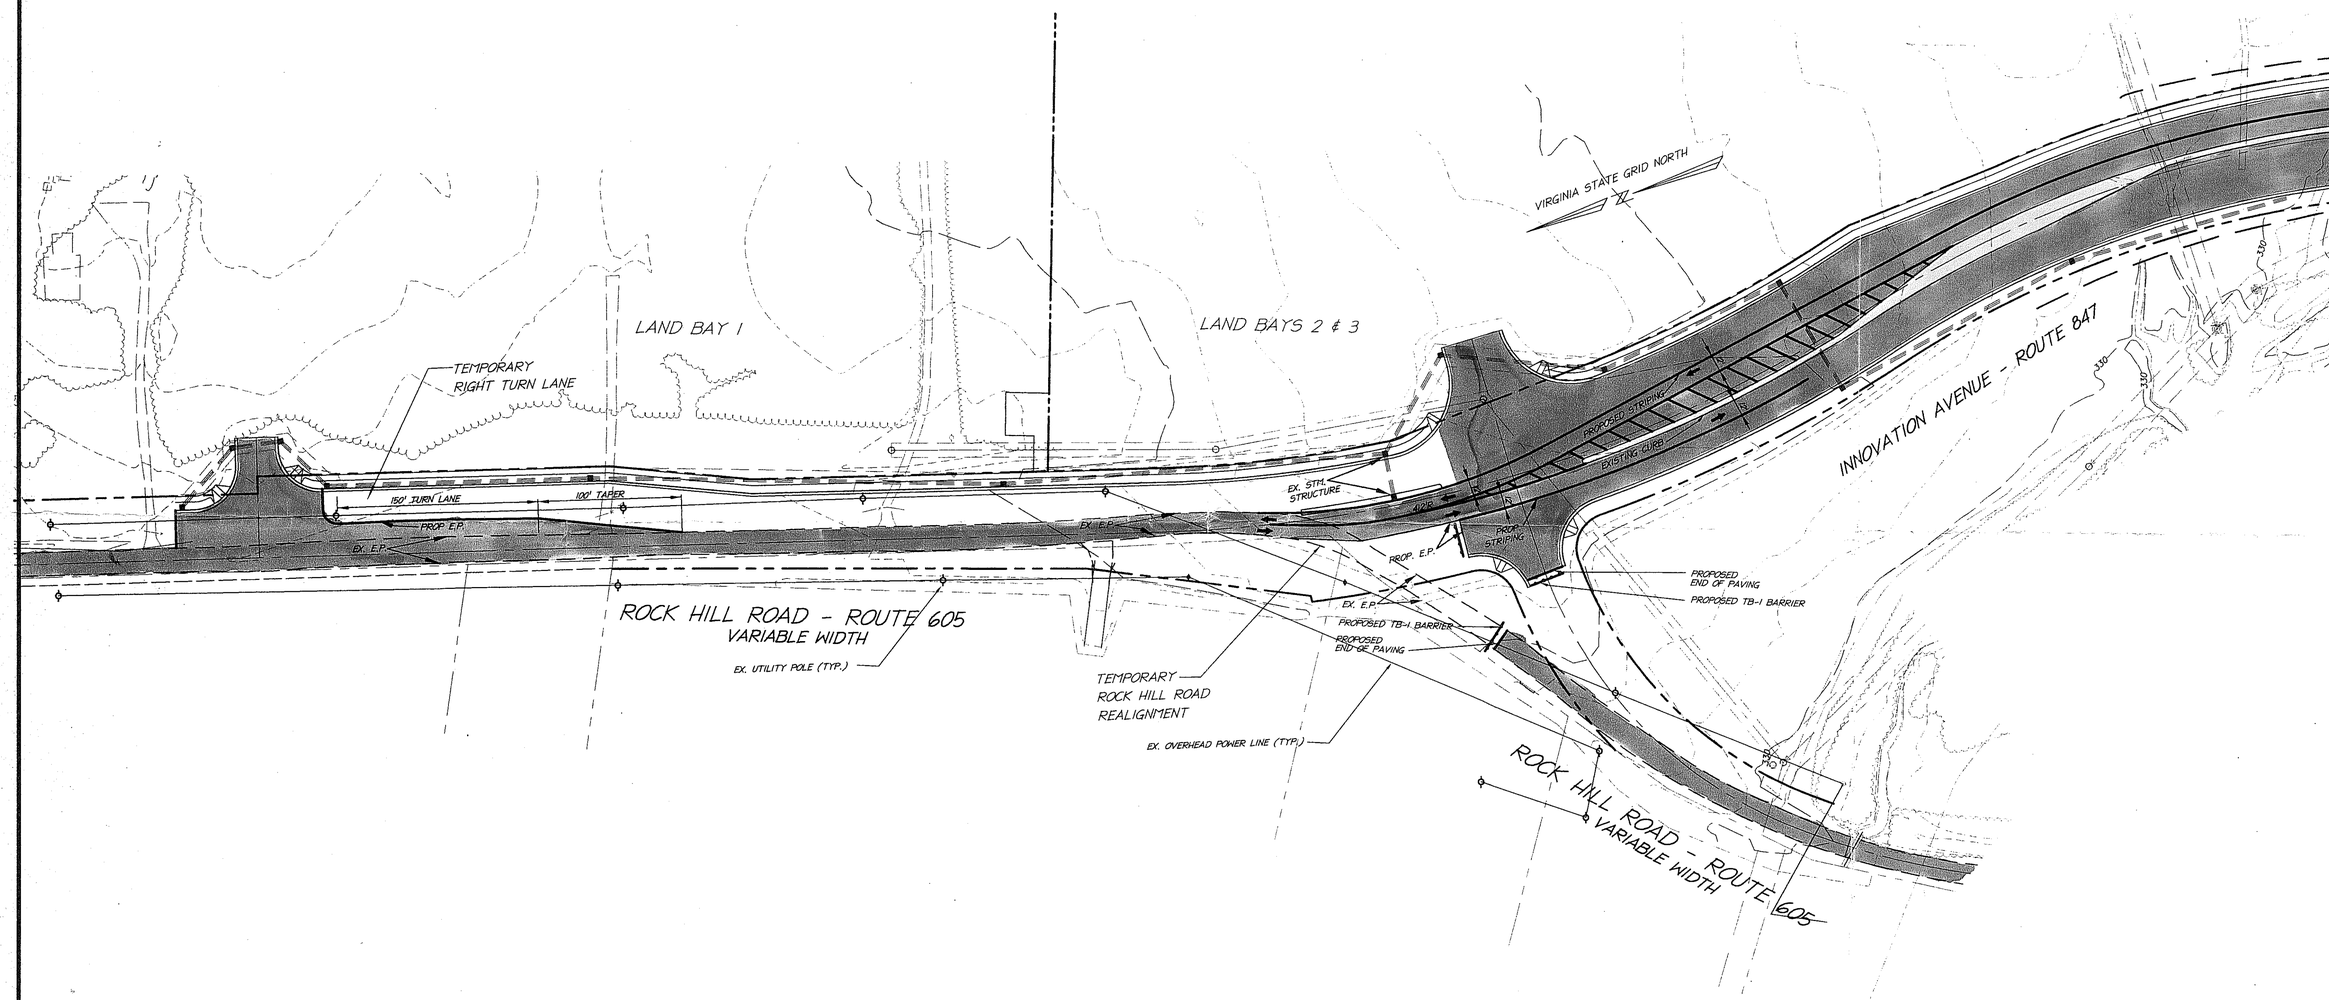


RECEIVED
DEPARTMENT OF PLANNING AND ZONING
OCT 22 1998
ZONING EVALUATION DIVISION


christopher consultants ltd.
engineering · surveying · land planning
9900 main street
suite 400
fairfax, va. 22031
(703) 273-6820


TEMPORARY SITE ACCESS EXHIBIT

DULLES GREENS
DRANESVILLE DISTRICT FAIRFAX COUNTY, VIRGINIA

SCALE: 1"=50'
DATE: 10/5/98
DESIGN: CA
DRAWN: CA
CHECKED: MSK
SHEET No. 1 OF 1

C - 3556