Special Permit

SP 2011-MA-006
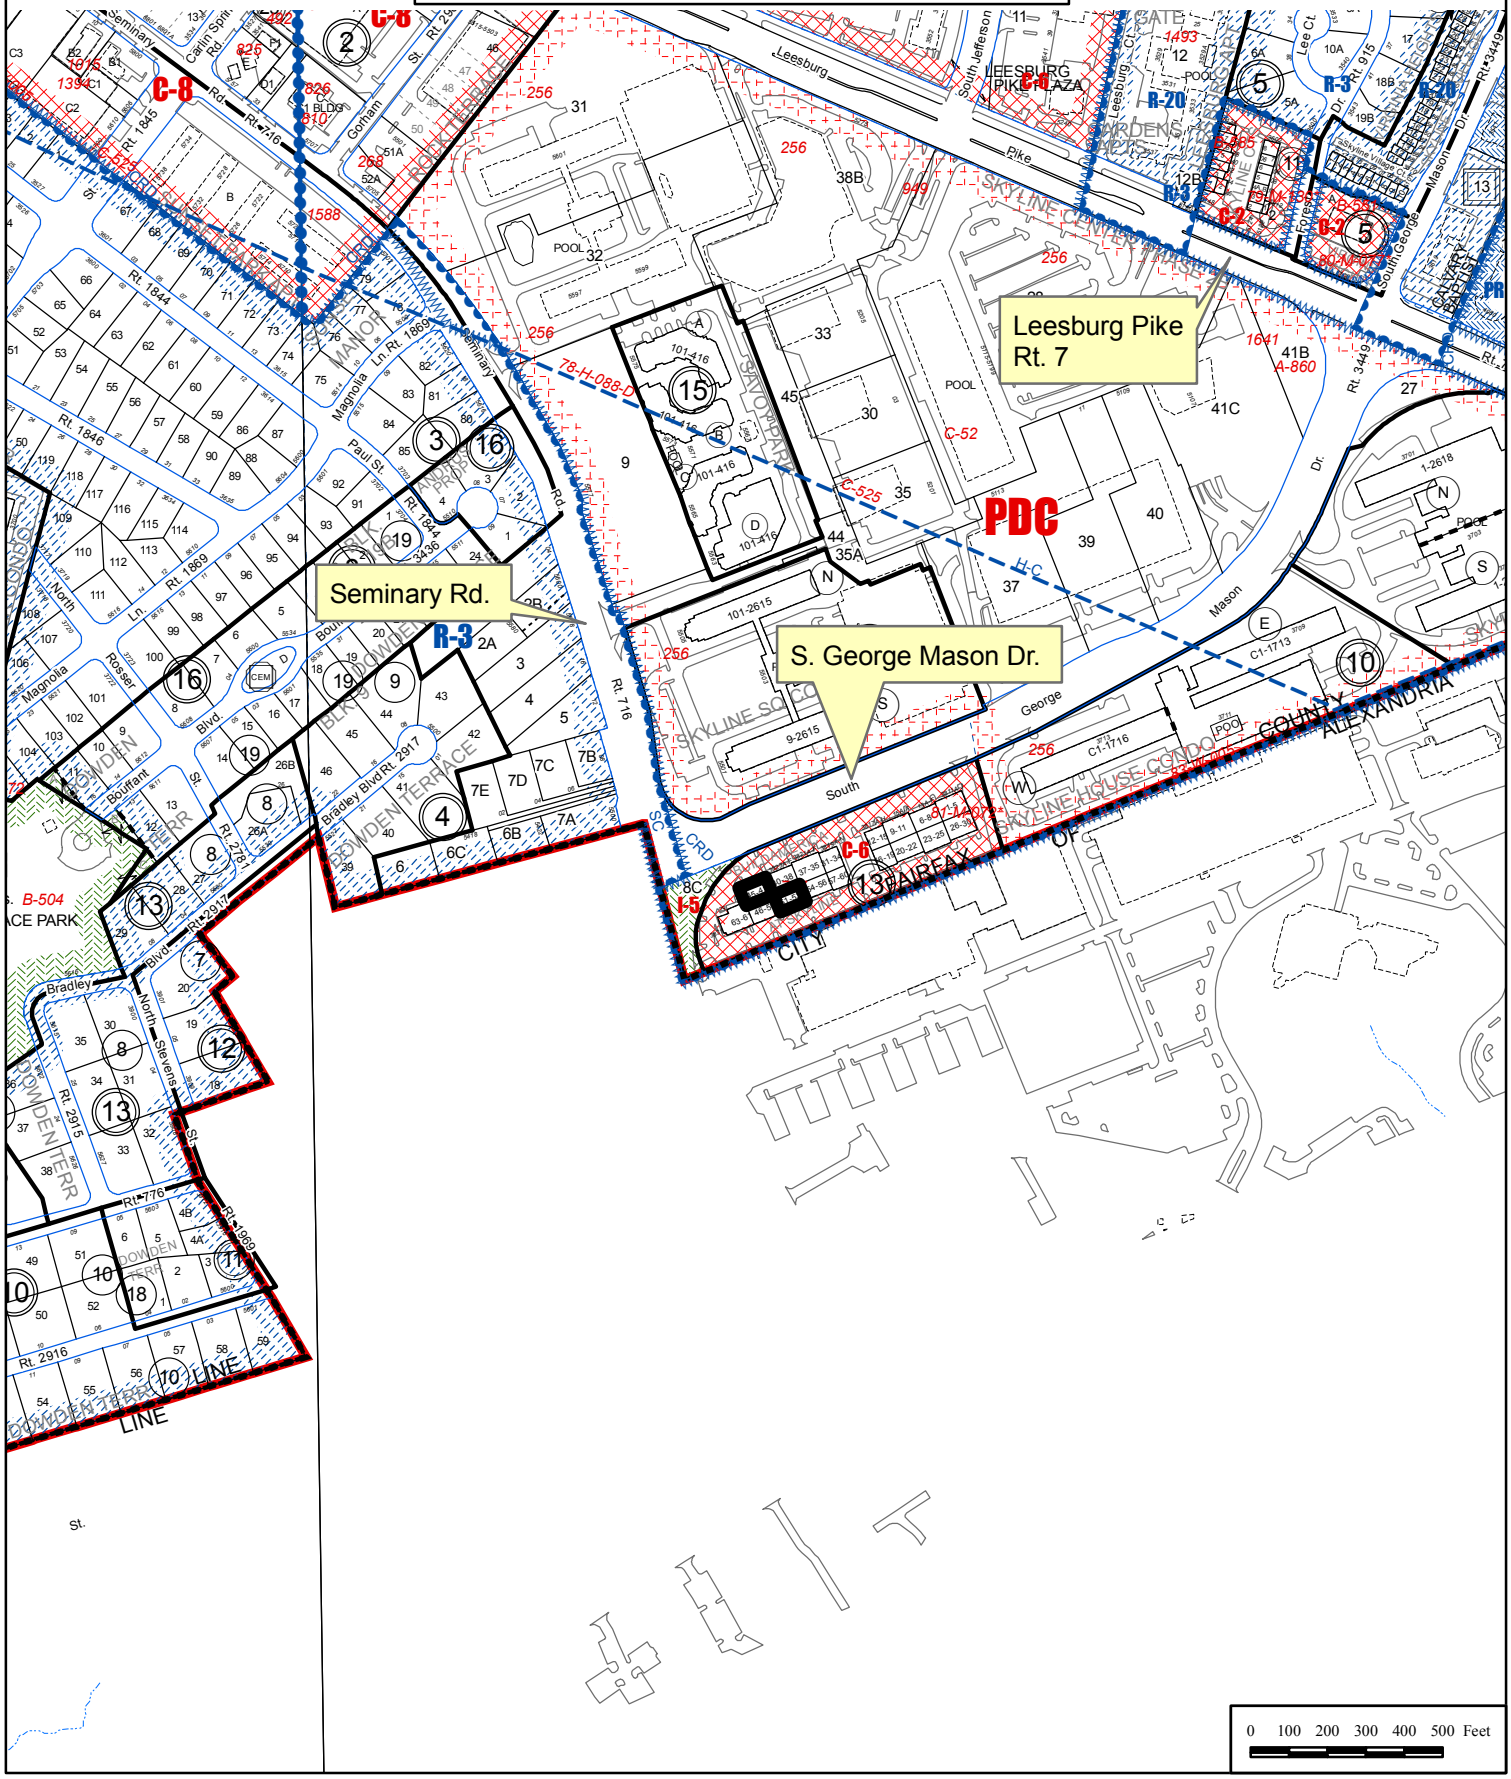
BIZUWORK TAFESSE AND HIWOT FESSEHA
D/B/A HAVEN LOUNGE