Special Permit

SP 2011-MA-068
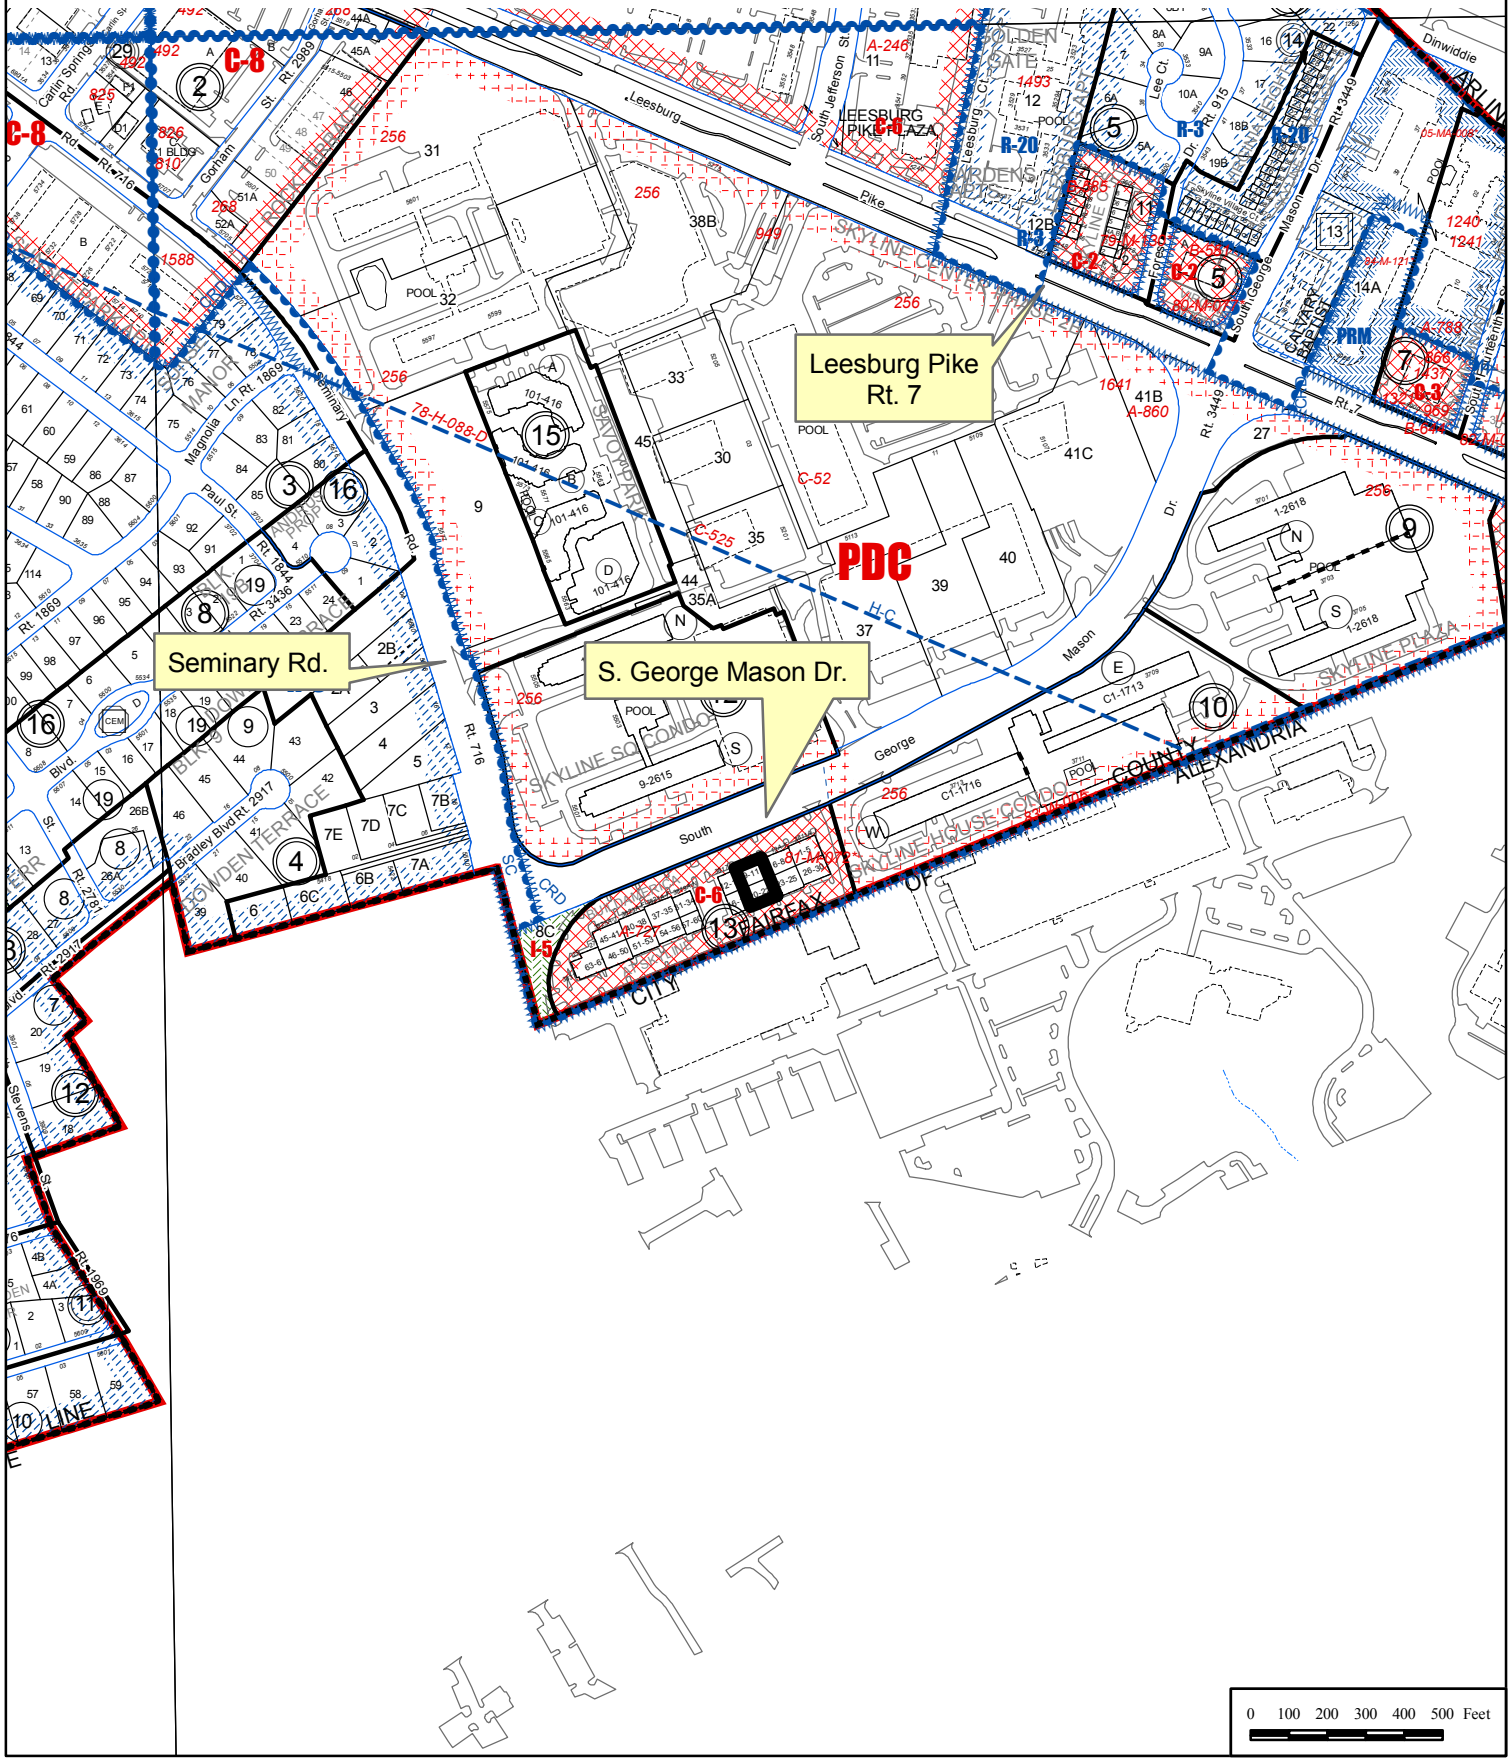
ARTYA, INC. D/B/A FAIROUZ
MEDITERRANEAN CAFE