REZONING APPLICATION / RZ 1999-HM-022

FILED 03/29/99
AMENDED 06/12/00 Amended 11/17/00

COOPERMINE ASSOCIATES, LLC
TO REZONE: 22.12 ACRES OF LAND; DISTRICT - HUNTER MILL
PROPOSED: REZONE FROM THE R-1 TO THE PDC DISTRICT
LOCATED: NORTH OF COPPERMINE ROAD, APPROX. 600 FEET EAST OF ITS INTERSECTION WITH HORSE PEN ROAD
ZONING: R- 1
TO: PDC
OVERLAY DISTRICT(S):
MAP REF 015-4- /01/ /0010- pt.

FINAL DEVELOPMENT PLAN FDP 1999-HM-022

FILED 03/29/99
AMENDED 06/12/00 Amended 11/17/00

COOPERMINE ASSOCIATES, LLC
FINAL DEVELOPMENT PLAN
PROPOSED: OFFICE
APPROX. 22.12 ACRES OF LAND; DISTRICT - HUNTER MILL
LOCATED: NORTH OF COOPERMINE ROAD, APPROX. 600 FEET EAST OF ITS INTERSECTION WITH HORSE PEN ROAD
ZONING: PDC
OVERLAY DISTRICT(S):
MAP REF 015-4- /01/ /0010- pt.

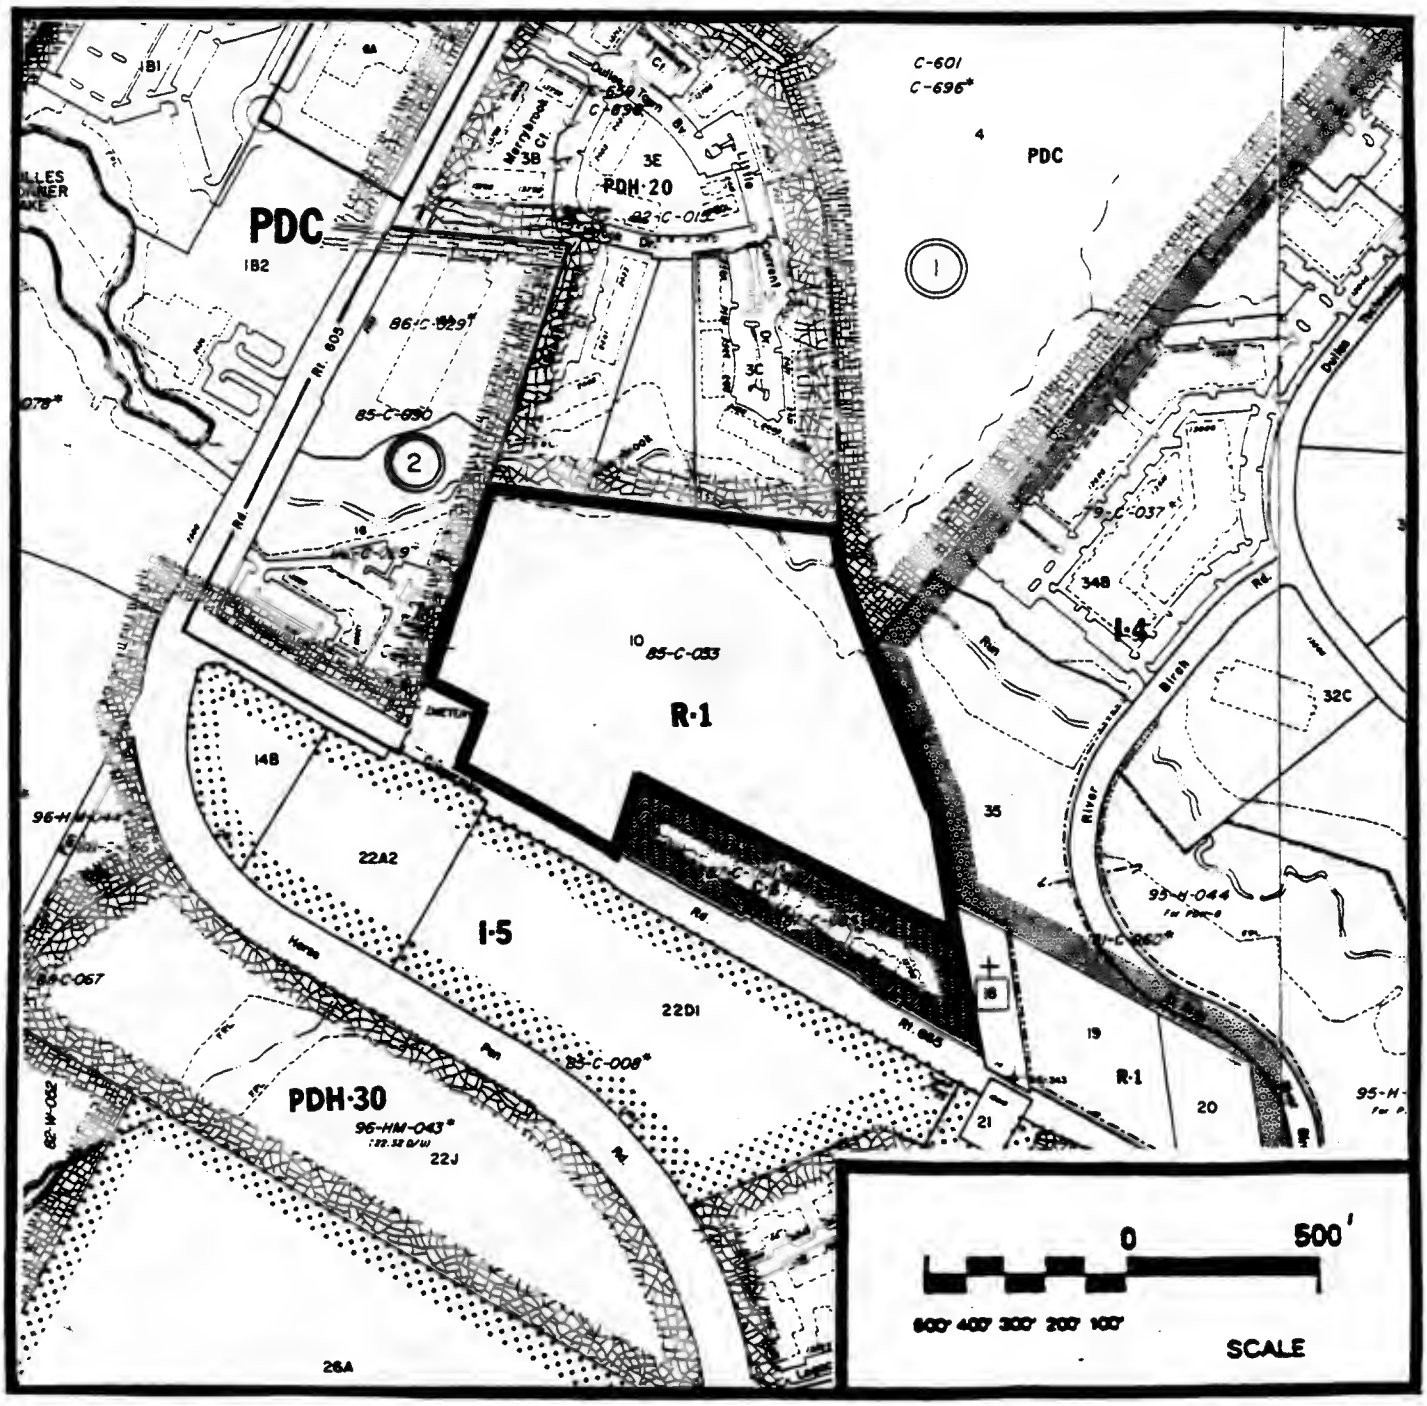

REZONING APPLICATION / RZ 1999-HM-022

FILED 03/29/99
AMENDED 06/12/00 Amended 11/17/00

COOPERMINE ASSOCIATES, LLC
TO REZONE: 22.12 ACRES OF LAND; DISTRICT - HUNTER MILL
PROPOSED: REZONE FROM THE R-1 TO THE PDC DISTRICT
LOCATED: NORTH OF COPPERMINE ROAD, APPROX. 600 FEET EAST OF ITS INTERSECTION WITH HORSE PEN ROAD
ZONING: R- 1
TO: PDC
OVERLAY DISTRICT(S):
MAP REF 015-4- /01/ /0010- pt.

FINAL DEVELOPMENT PLAN FDP 1999-HM-022

FILED 03/29/99
AMENDED 06/12/00 Amended 11/17/00
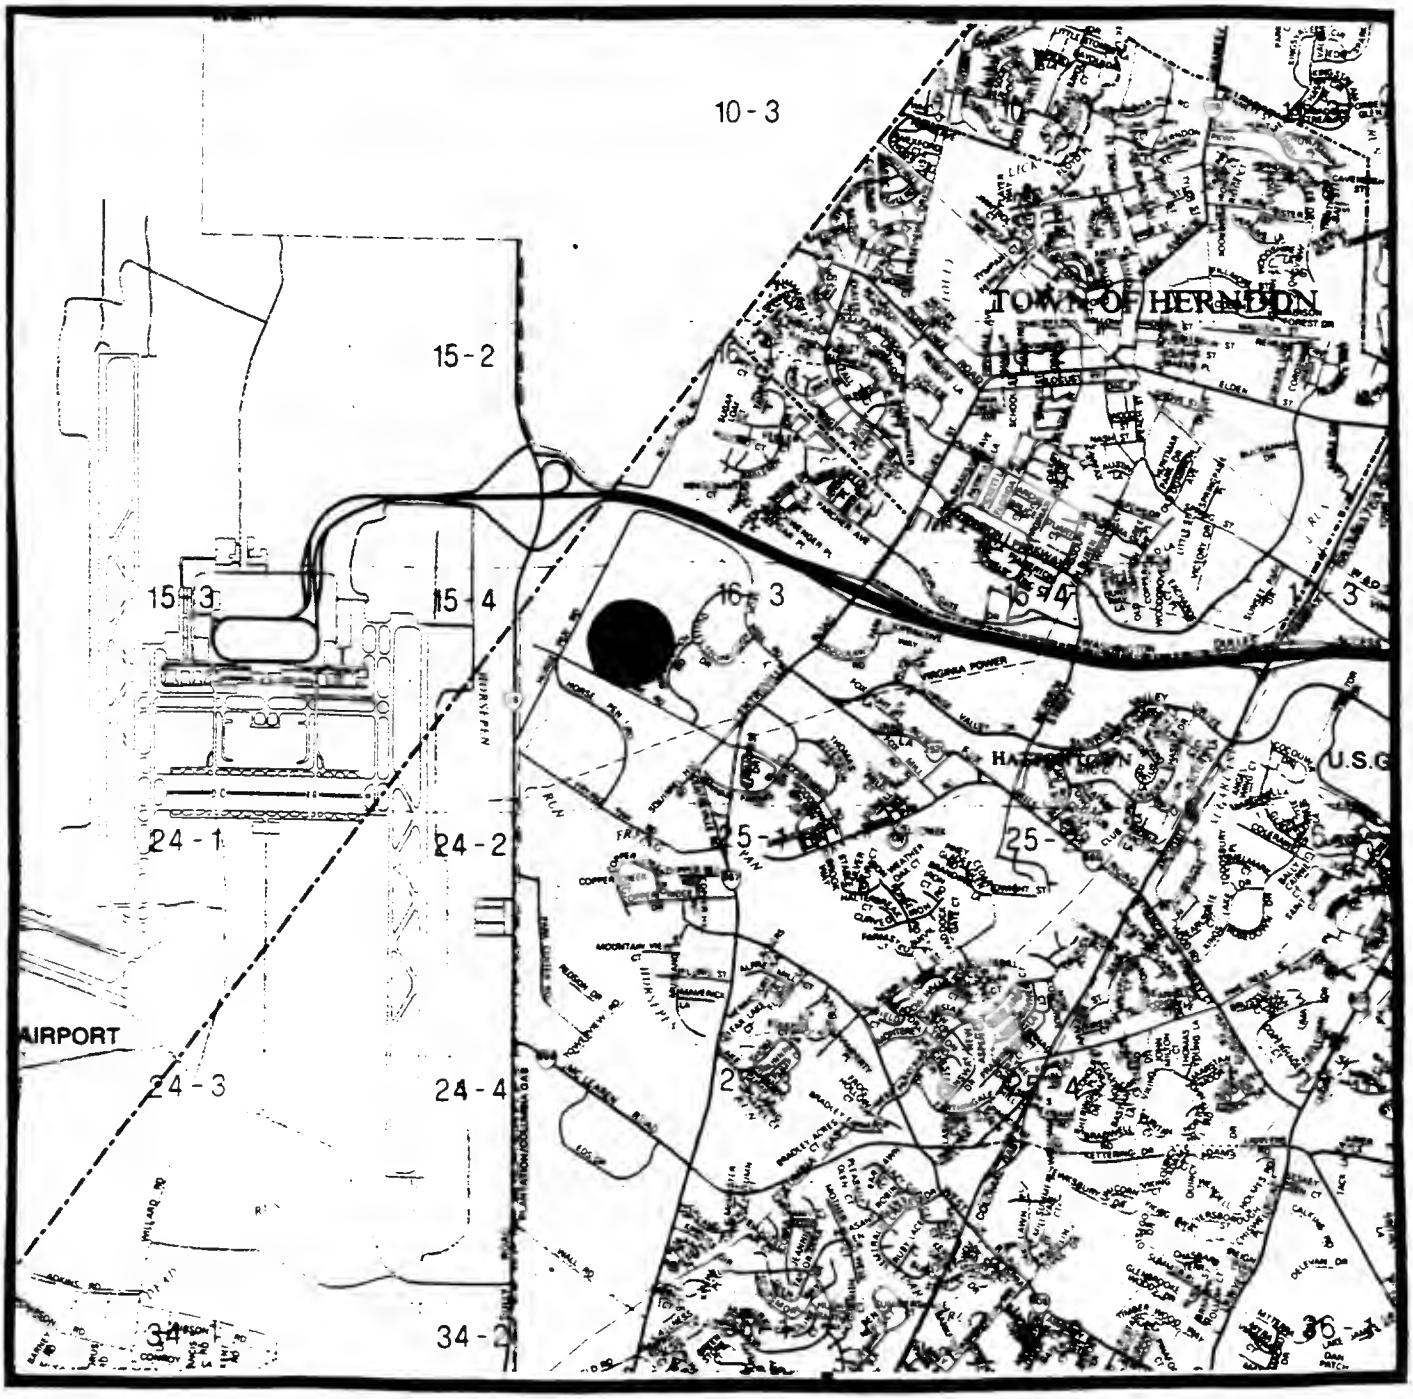
COOPERMINE ASSOCIATES, LLC
FINAL DEVELOPMENT PLAN
PROPOSED: OFFICE
APPROX. 22.12 ACRES OF LAND; DISTRICT - HUNTER MILL
LOCATED: NORTH OF COOPERMINE ROAD, APPROX. 600 FEET EAST OF ITS INTERSECTION WITH HORSE PEN ROAD
ZONING: PDC
OVERLAY DISTRICT(S):
MAP REF 015-4- /01/ /0010- pt.