Special Permit

SP 2014-MA-033
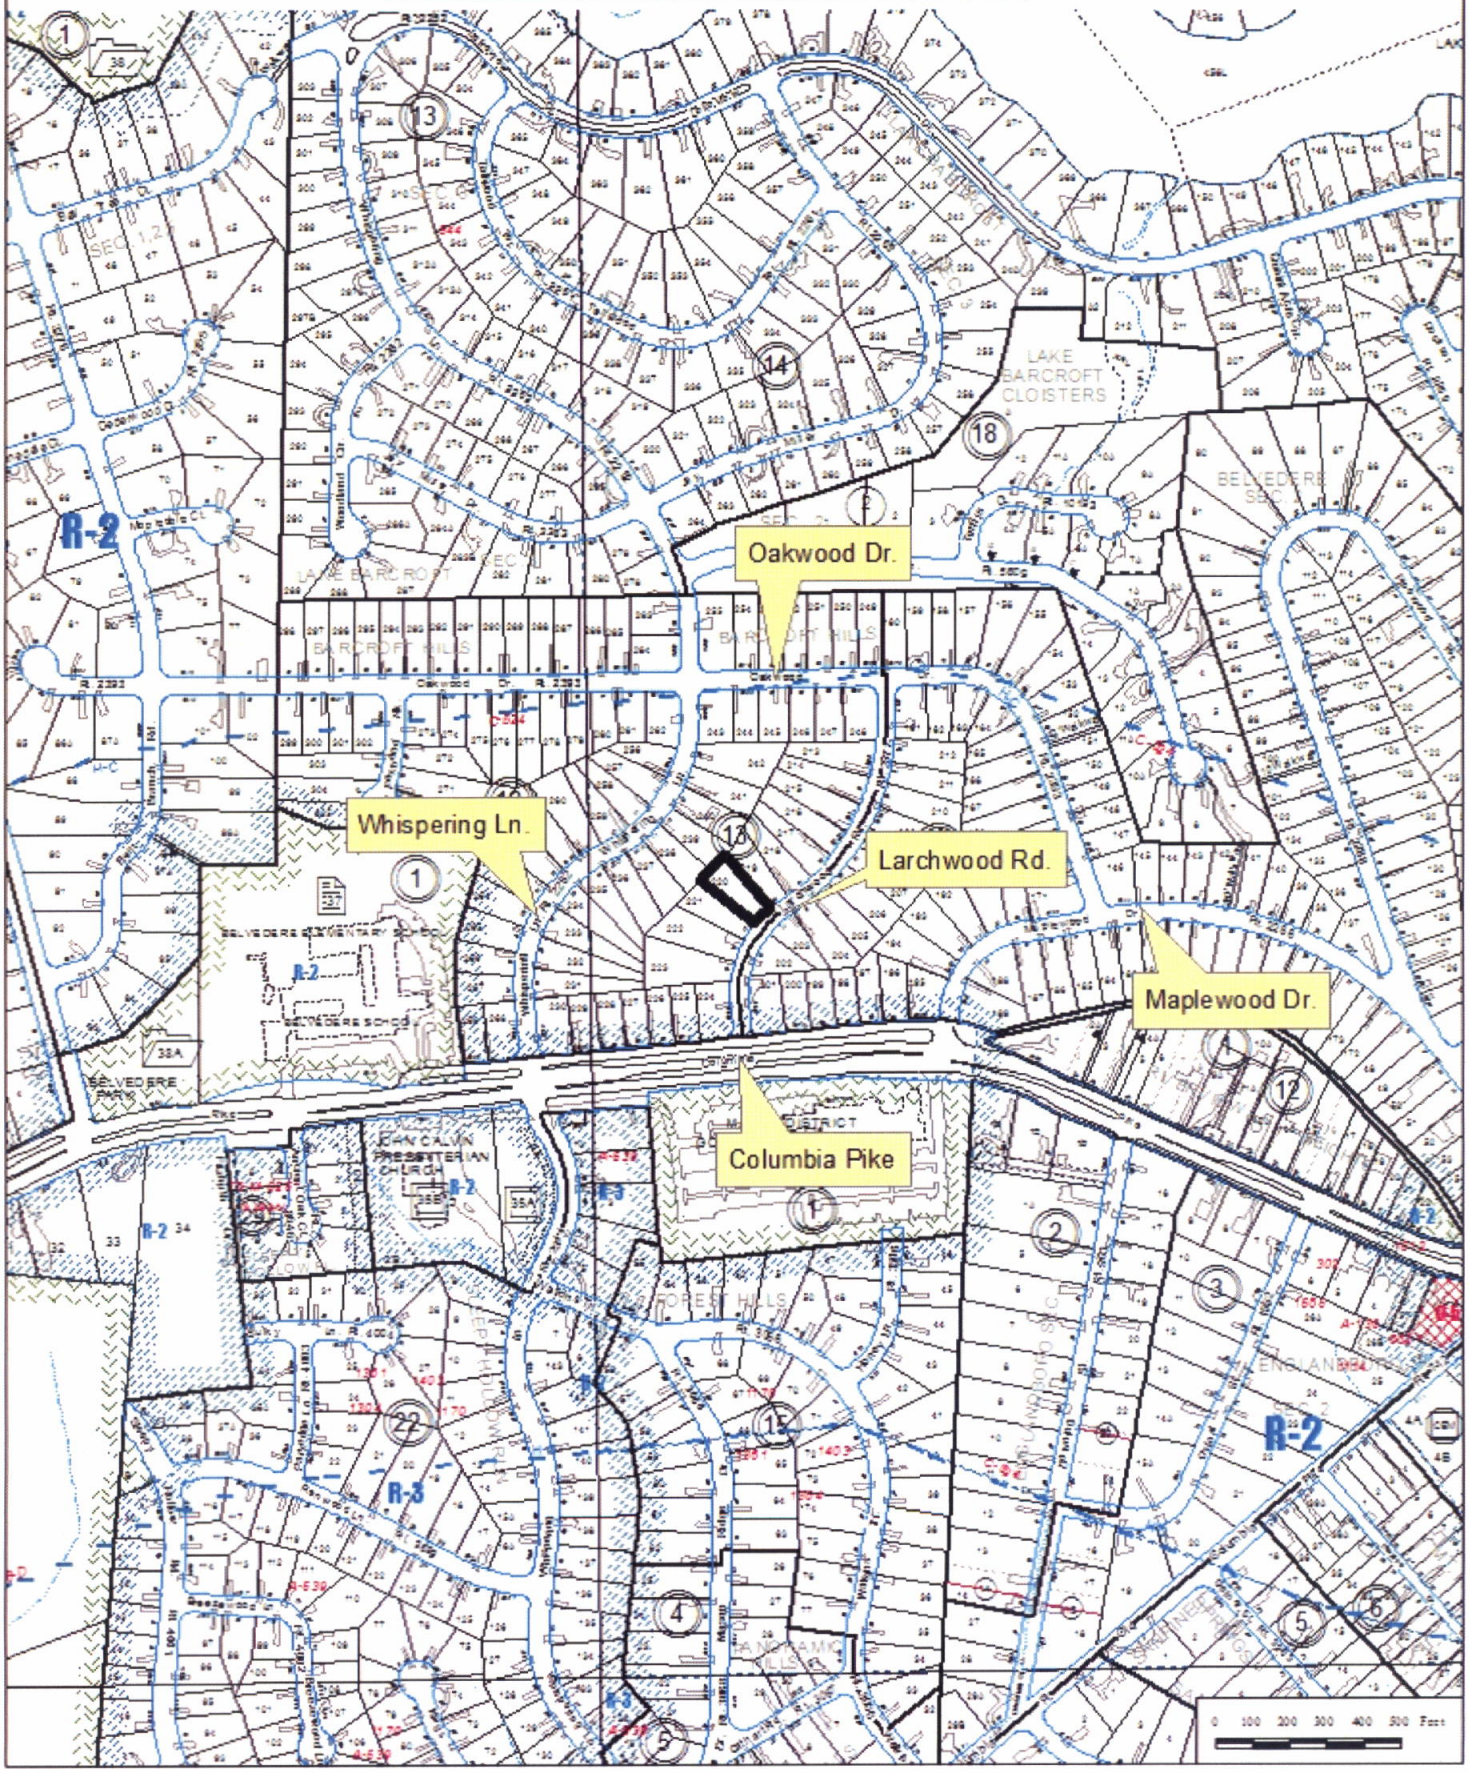
BETHANY SUTHERLAND JONES