# Special Permit
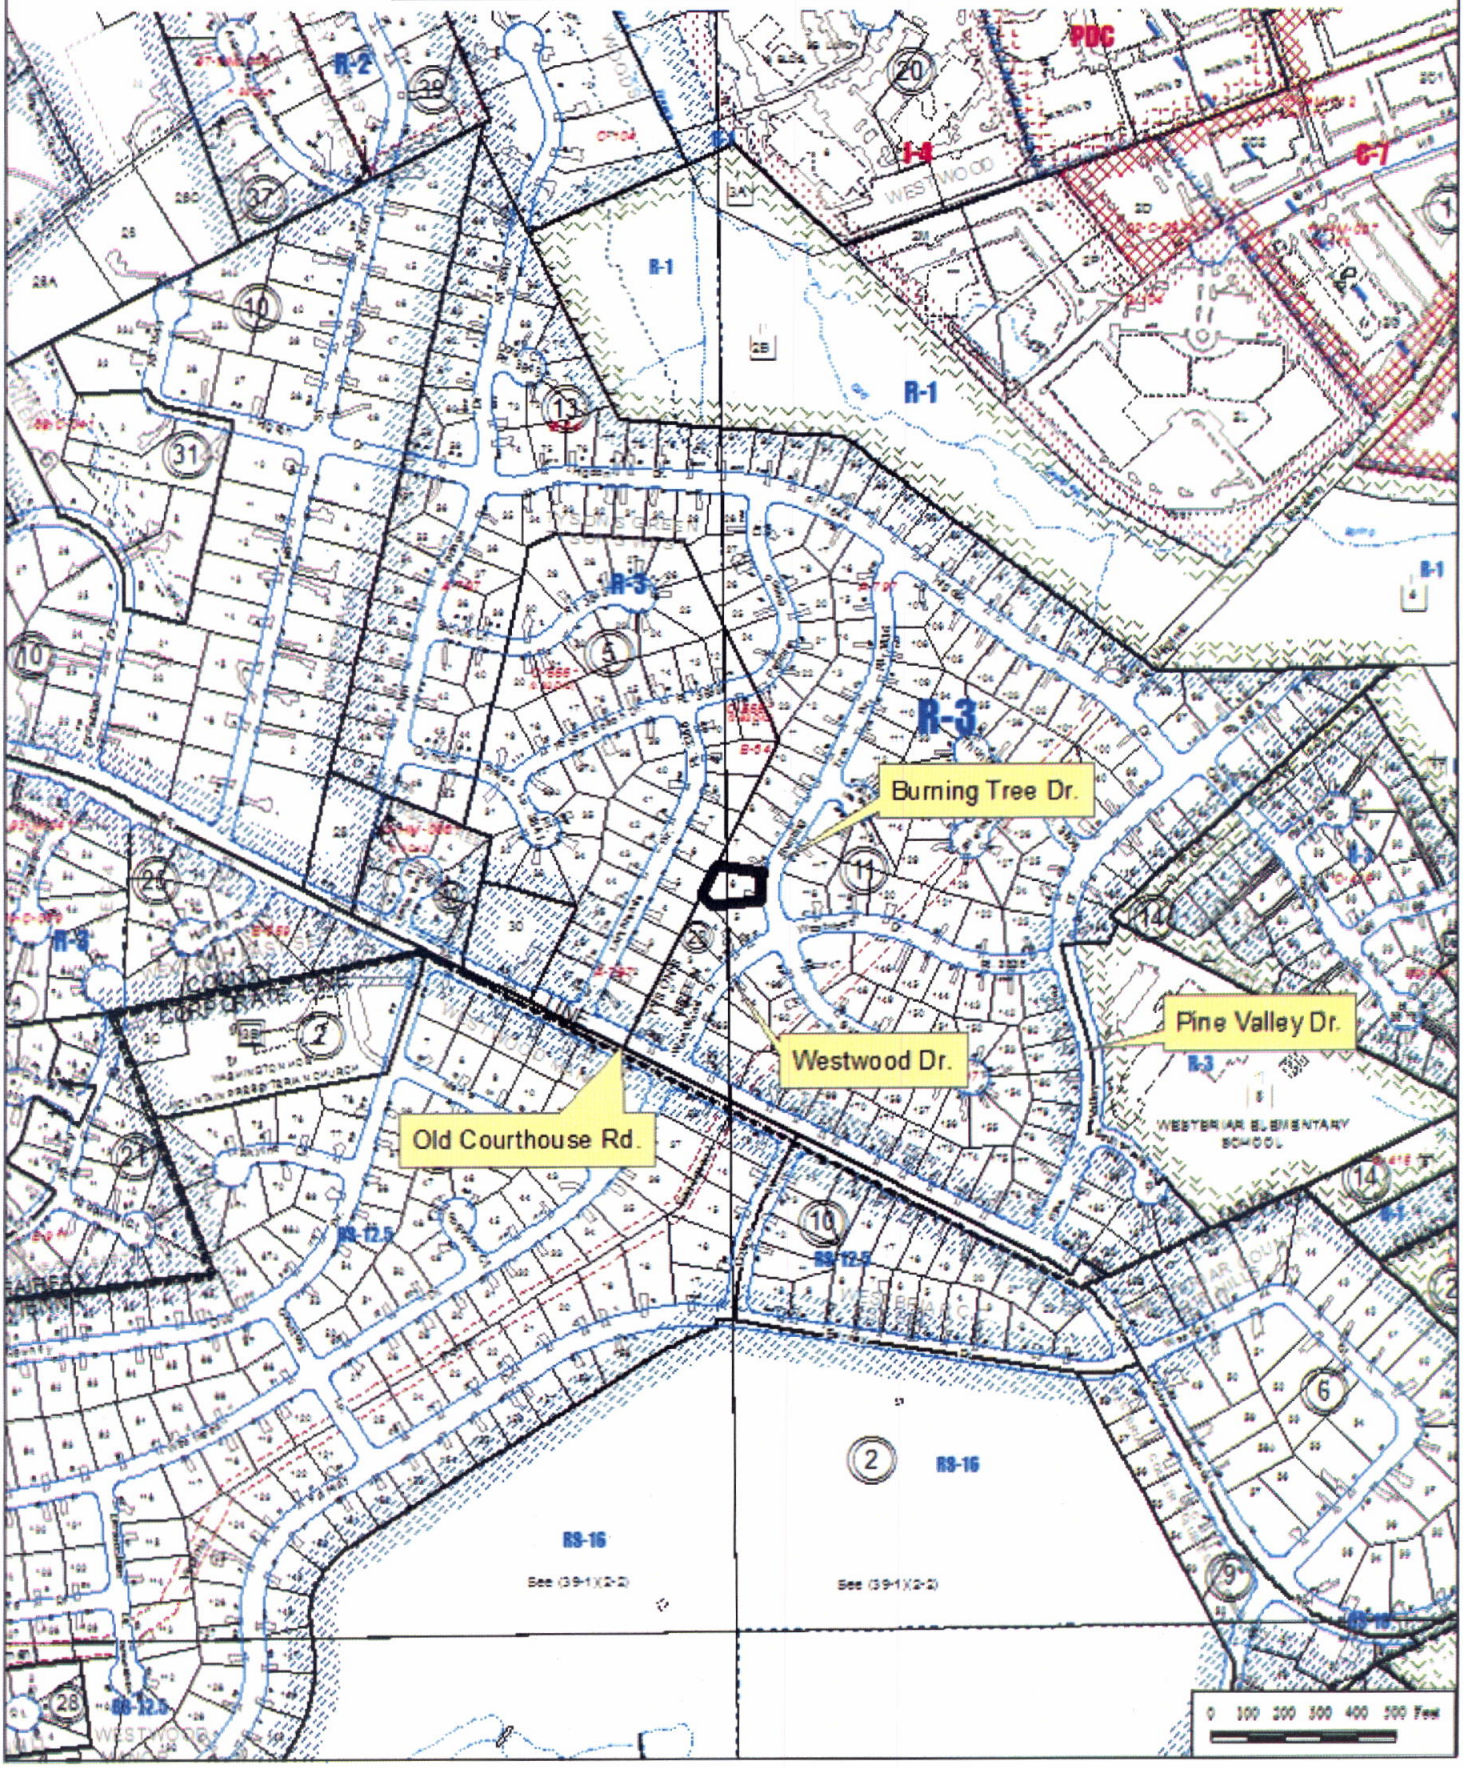
**SP 2014-HM-218**
THOMAS & NICOLE SHELTON