Special Exception

SE 2016-SP-019
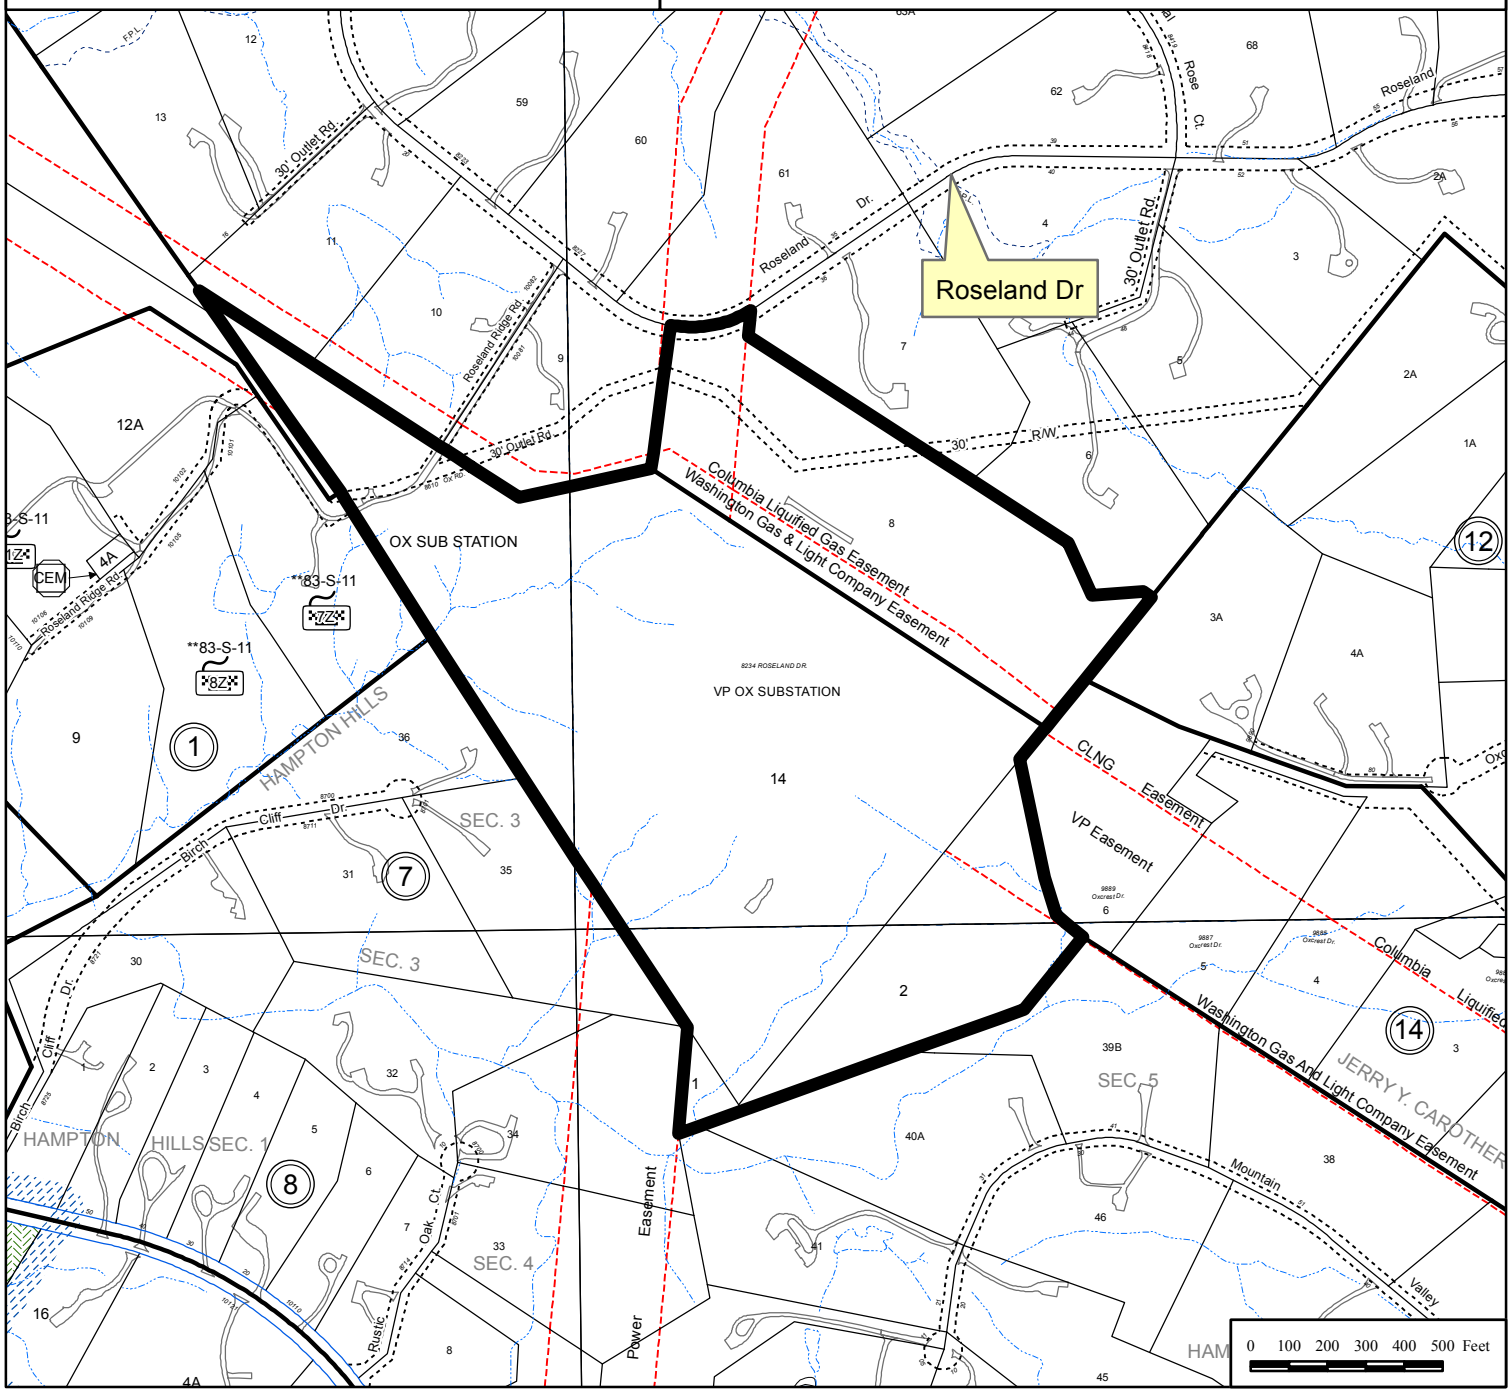
Applicant:	VIRGINIA ELECTRIC AND POWER COMPANY D/B/A DOMINION VIRGINIA POWER
Accepted:	09/26/2016
Proposed:	ELECTRIC SUBSTATION AND CONSTRUCTION OF A 15 TO 20 FOOT TALL SECURITY FENCE WITH 25 FOOT SUPER POLES AND ANTI-RAM BARRIER
Area:	56.13 AC OF LAND; DISTRICT - SPRINGFIELD
Zoning Dist Sect:	03-0C04
Located:	8234 ROSELAND DRIVE, FAIRFAX STATION, VA 22039
Zoning:	R- C
Plan Area:	3,
Overlay Dist:	WS
Map Ref Num:	097-3- /01/ /0014 /15/ /0008 106-1- /01/ /0001 /01/ /0002