Final Development Plan

FDP 2016-SP-033

Applicant: CHAND R. SINGLA AND RAJ SINGLA
Accepted: 12/16/2016
Proposed: RESIDENTIAL
Area: 2.25 AC OF LAND; DISTRICT - SPRINGFIELD

Zoning Dist Sect:
Located: NORTHEAST SIDE OF CENTER ROAD APPROXIMATELY 1,800 FEET SOUTHWEST OF ITS INTERSECTION WITH ROLLING ROAD

Zoning: PDH- 3
Overlay Dist:
Map Ref Num: 079-3- /06/ /0011

Rezoning Application

RZ 2016-SP-033

Applicant: CHAND R. SINGLA AND RAJ SINGLA
Accepted: 12/16/2016
Proposed: RESIDENTIAL
Area: 2.25 AC OF LAND; DISTRICT - SPRINGFIELD

Zoning Dist Sect:
Located: NORTHEAST SIDE OF CENTER ROAD APPROXIMATELY 1,800 FEET SOUTHWEST OF ITS INTERSECTION WITH ROLLING ROAD
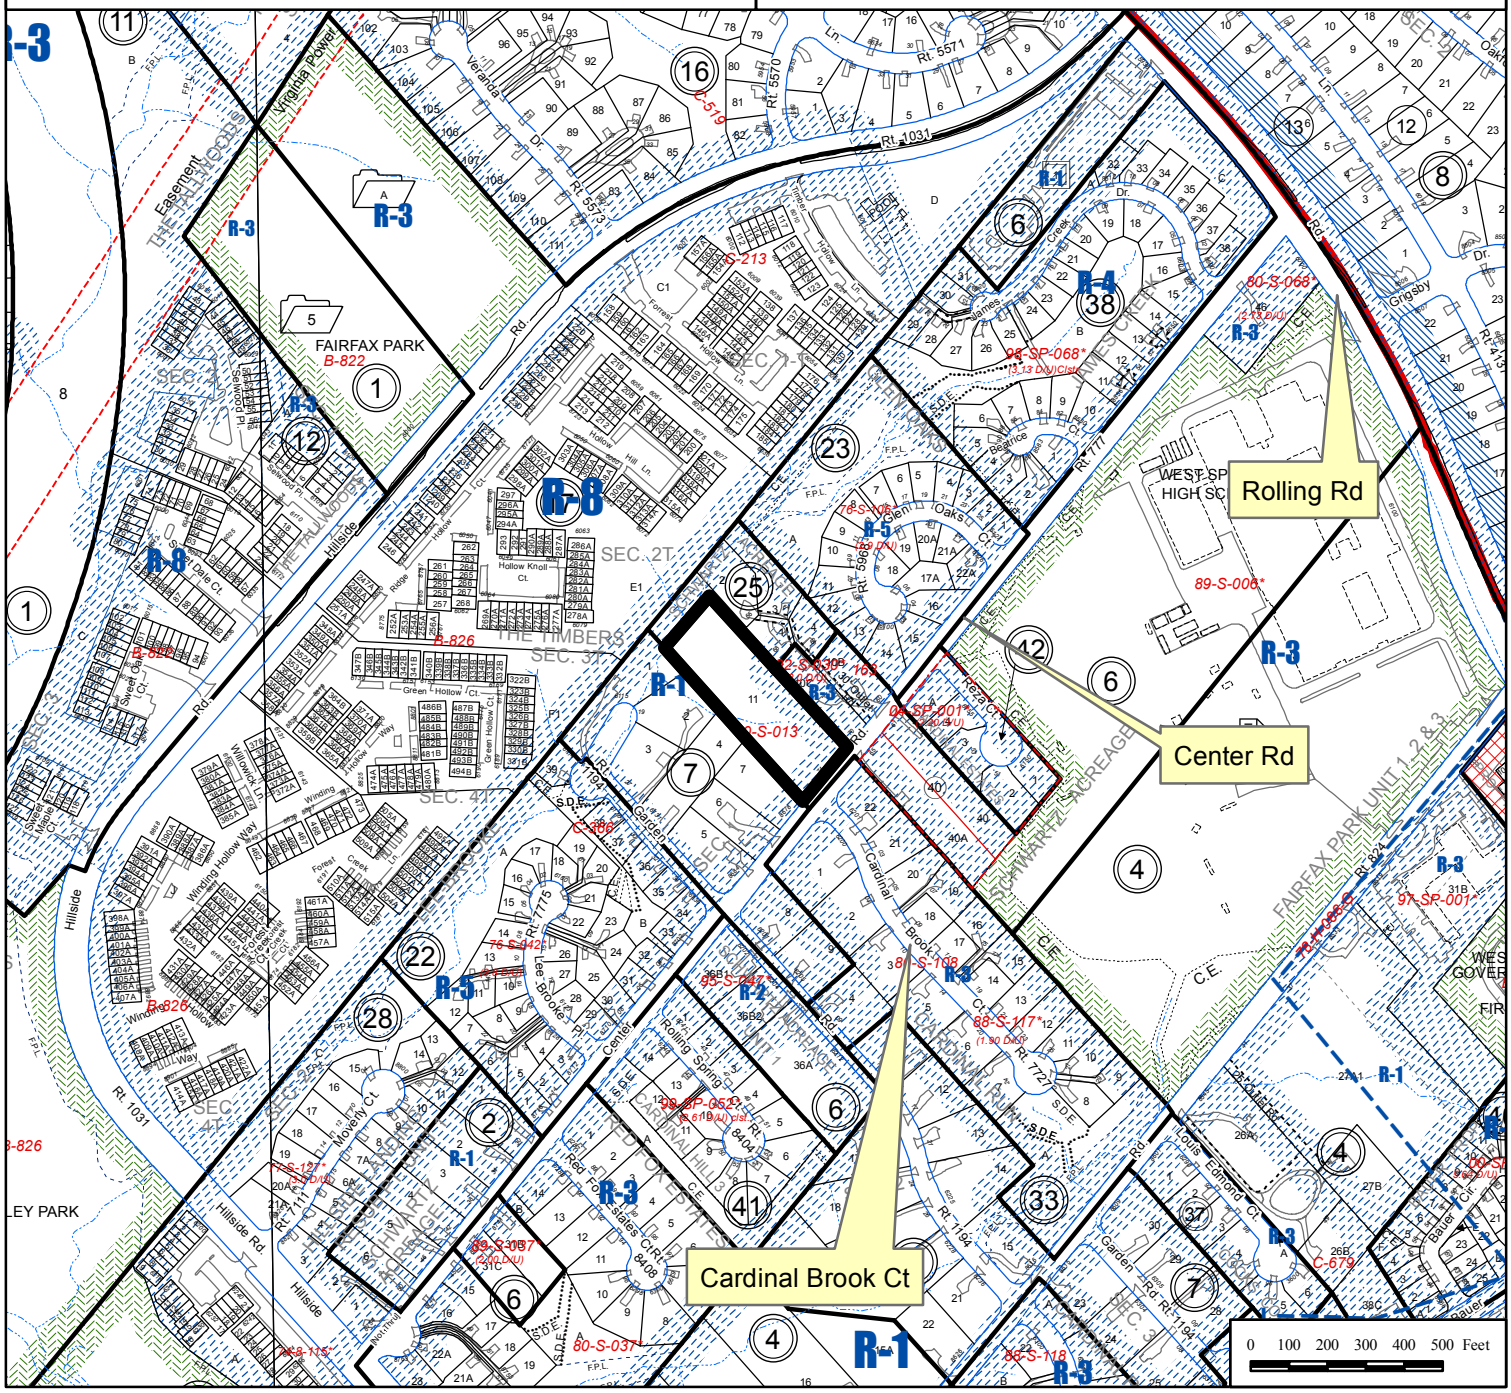
Zoning: FROM R- 1 TO PDH- 3
Overlay Dist:
Map Ref Num: 079-3- /06/ /0011