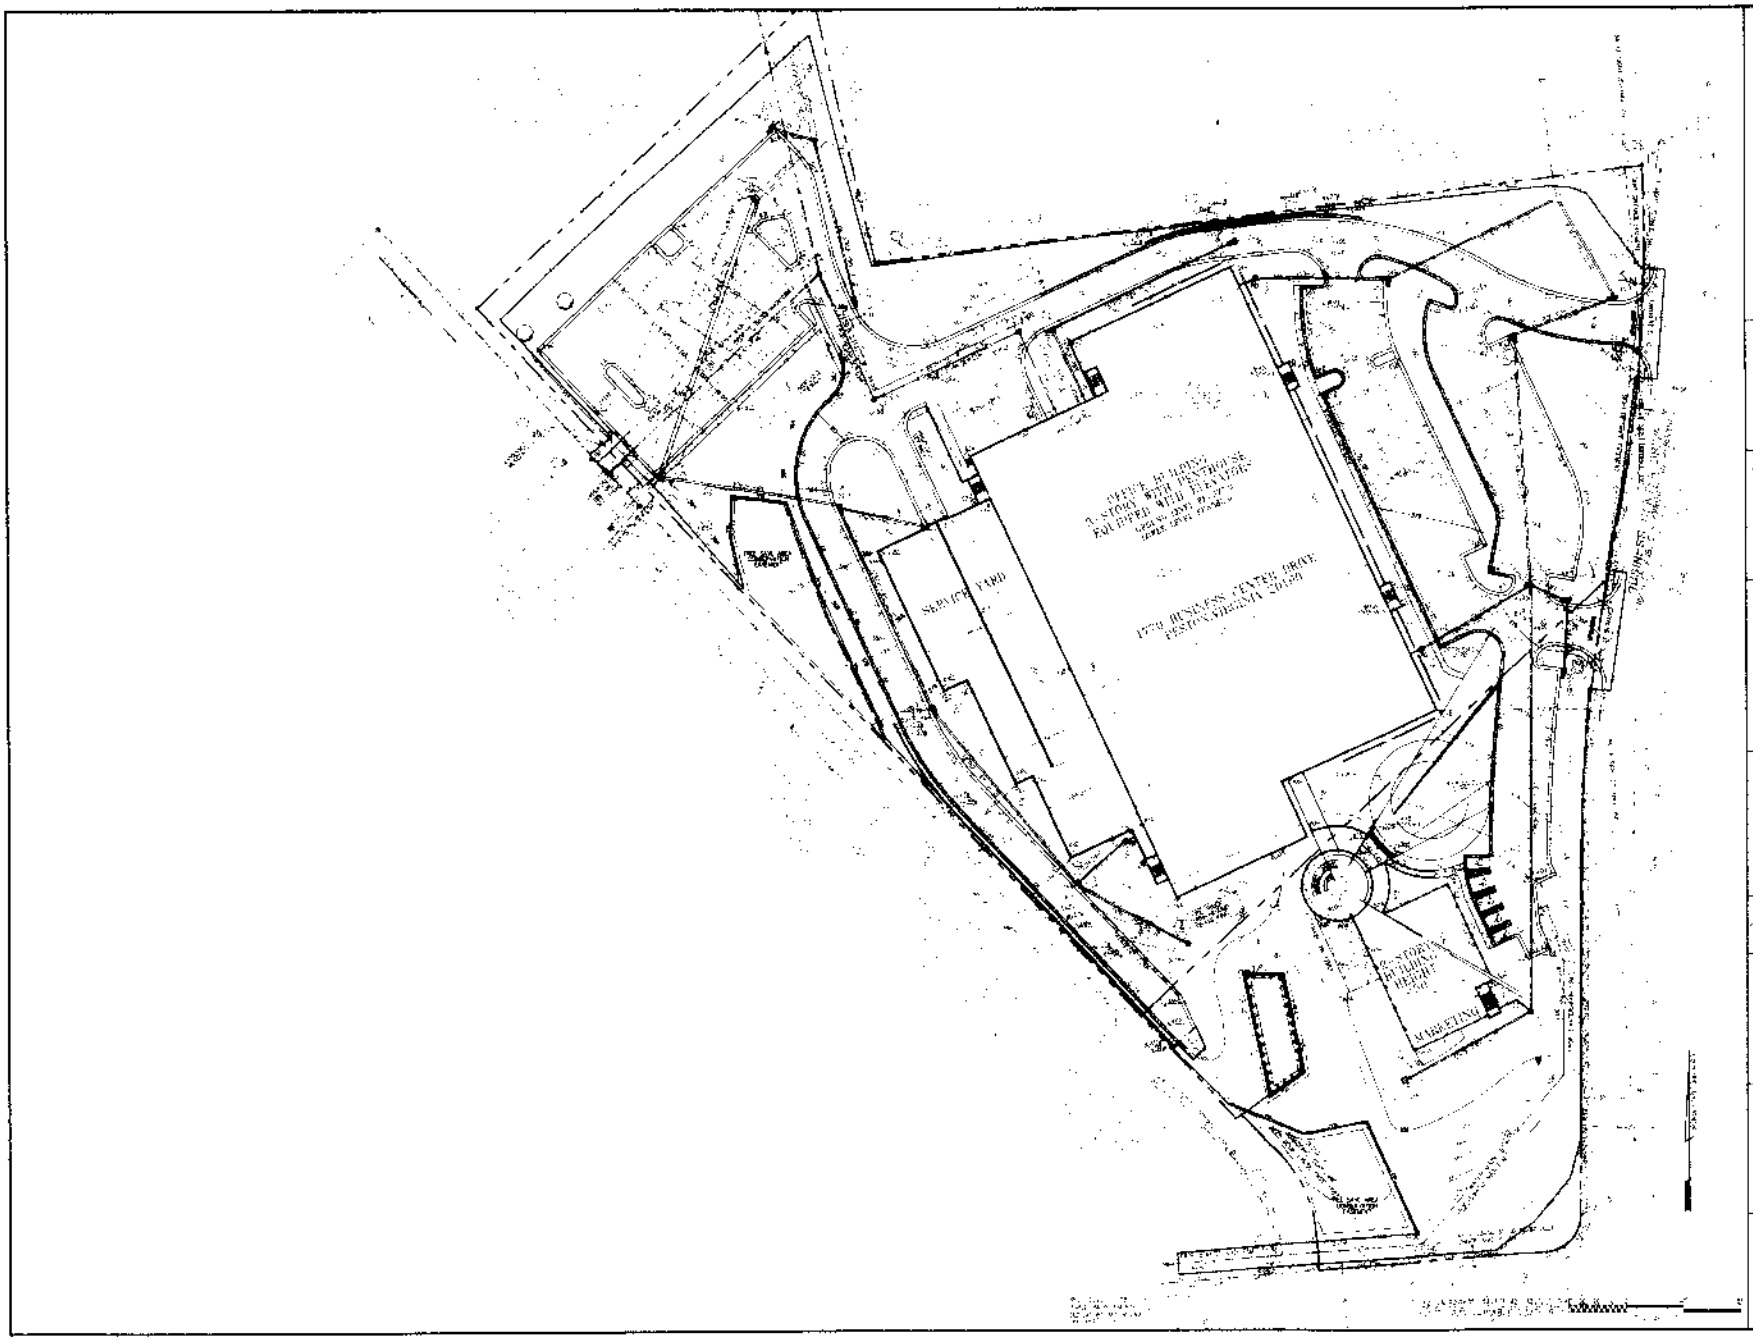

AboveNet

CCG

1401 S. EDGEWOOD STREET
BALTIMORE, MARYLAND 21227
(410)525-8619 FAX (410)525-1576
© 1998 ALL RIGHTS RESERVED

WILES, MENSCH CORPORATION

OVER-ALL
SITE PLAN

C.03