PARKING TABULATION

APPROVED PER SPA 73-C-187-3 97 SPACES

PROPOSED THIS PLAN 102 SPACES

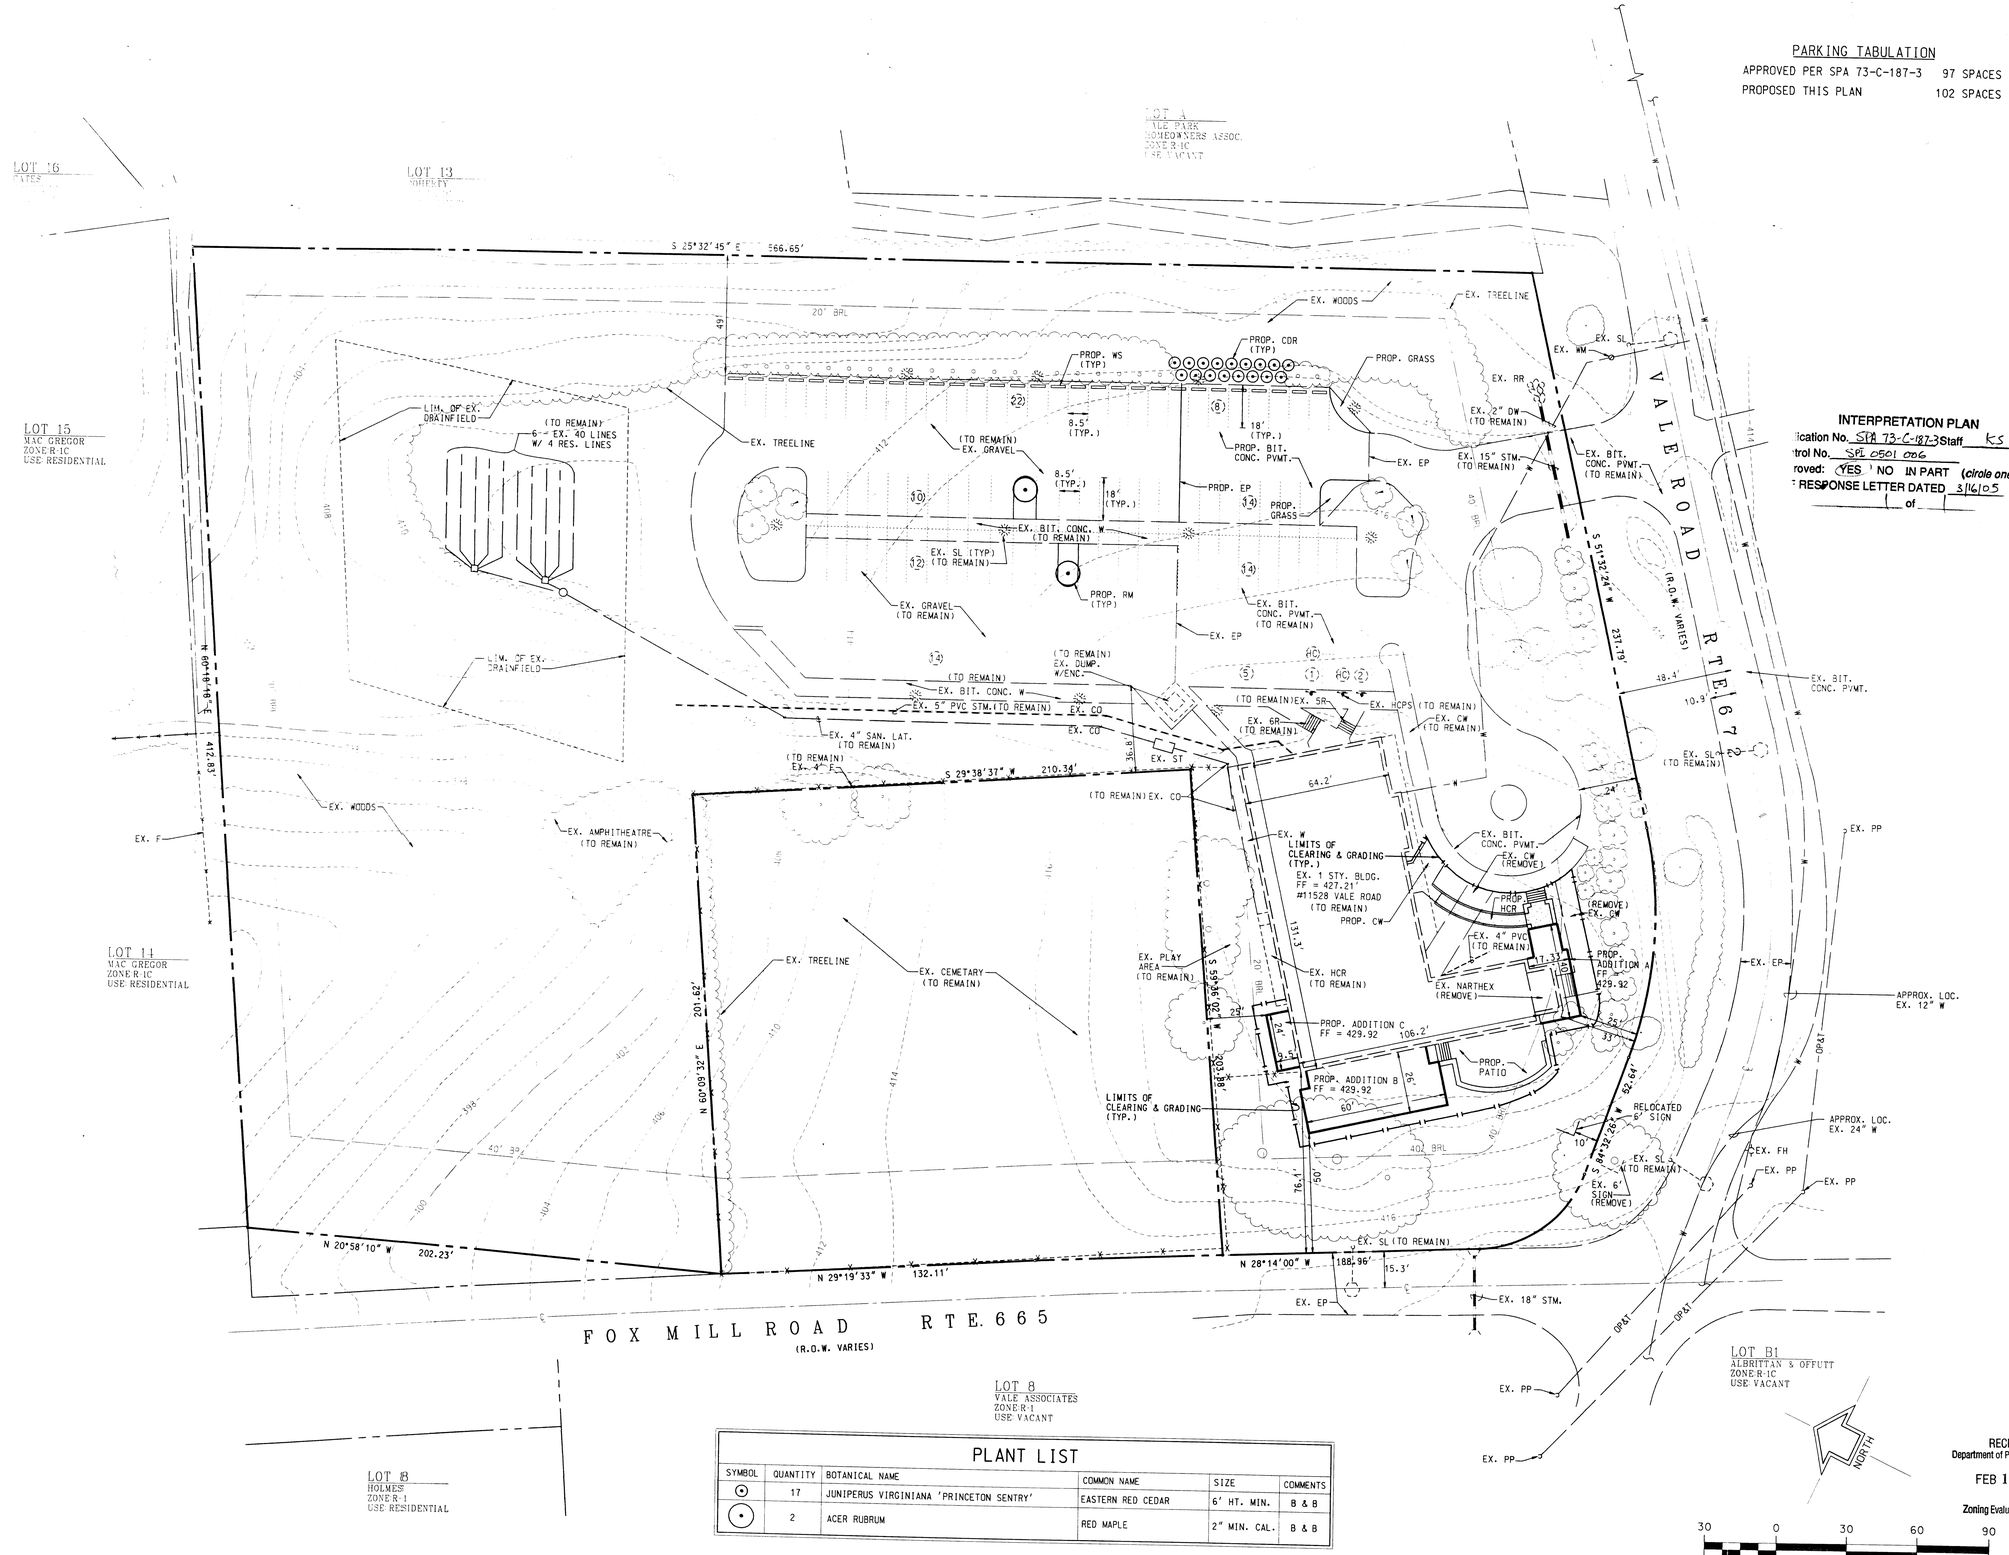

PLANT LIST

SYMBOL	QUANTITY	BOTANICAL NAME	COMMON NAME	SIZE	COMMENTS
⊙	17	JUNIPERUS VIRGINIANA 'PRINCETON SENTRY'	EASTERN RED CEDAR	6' HT. MIN.	B & B
⊙	2	ACER RUBRUM	RED MAPLE	2" MIN. CAL.	B & B

INTERPRETATION PLAN

ication No. SPA 73-C-187-3 Staff KS

trol No. SPL 0501 006

roved: YES NO IN PART (circle one)

RESPONSE LETTER DATED 3/16/05

1 of 1

RECEIVED
Department of Planning & Zoning
FEB 14 2005
Zoning Evaluation Division

CAD-CON CONSULTING INCORPORATED

STRUCTURAL, MECHANICAL, ELECTRICAL, CIVIL ENGINEERS

10706 VANDOR LANE
MANASSAS, VIRGINIA 20109
703-392-5141

Client

VALE UNITED METHODIST CHURCH

11528 VALE ROAD
OAKTON, VIRGINIA
22124

Issues/Revisions

No.	Date	Remarks

Drawn: PMY
Checked: RCM
Approved: RCM
Date: 01/05/05
Job No.: 344.0013

Seal

Project

VALE UNITED METHODIST CHURCH

11528 VALE ROAD
OAKTON, VIRGINIA
22124

Sheet Title

INTERPRETATION PLAT

Sheet Number: 1 OF 1