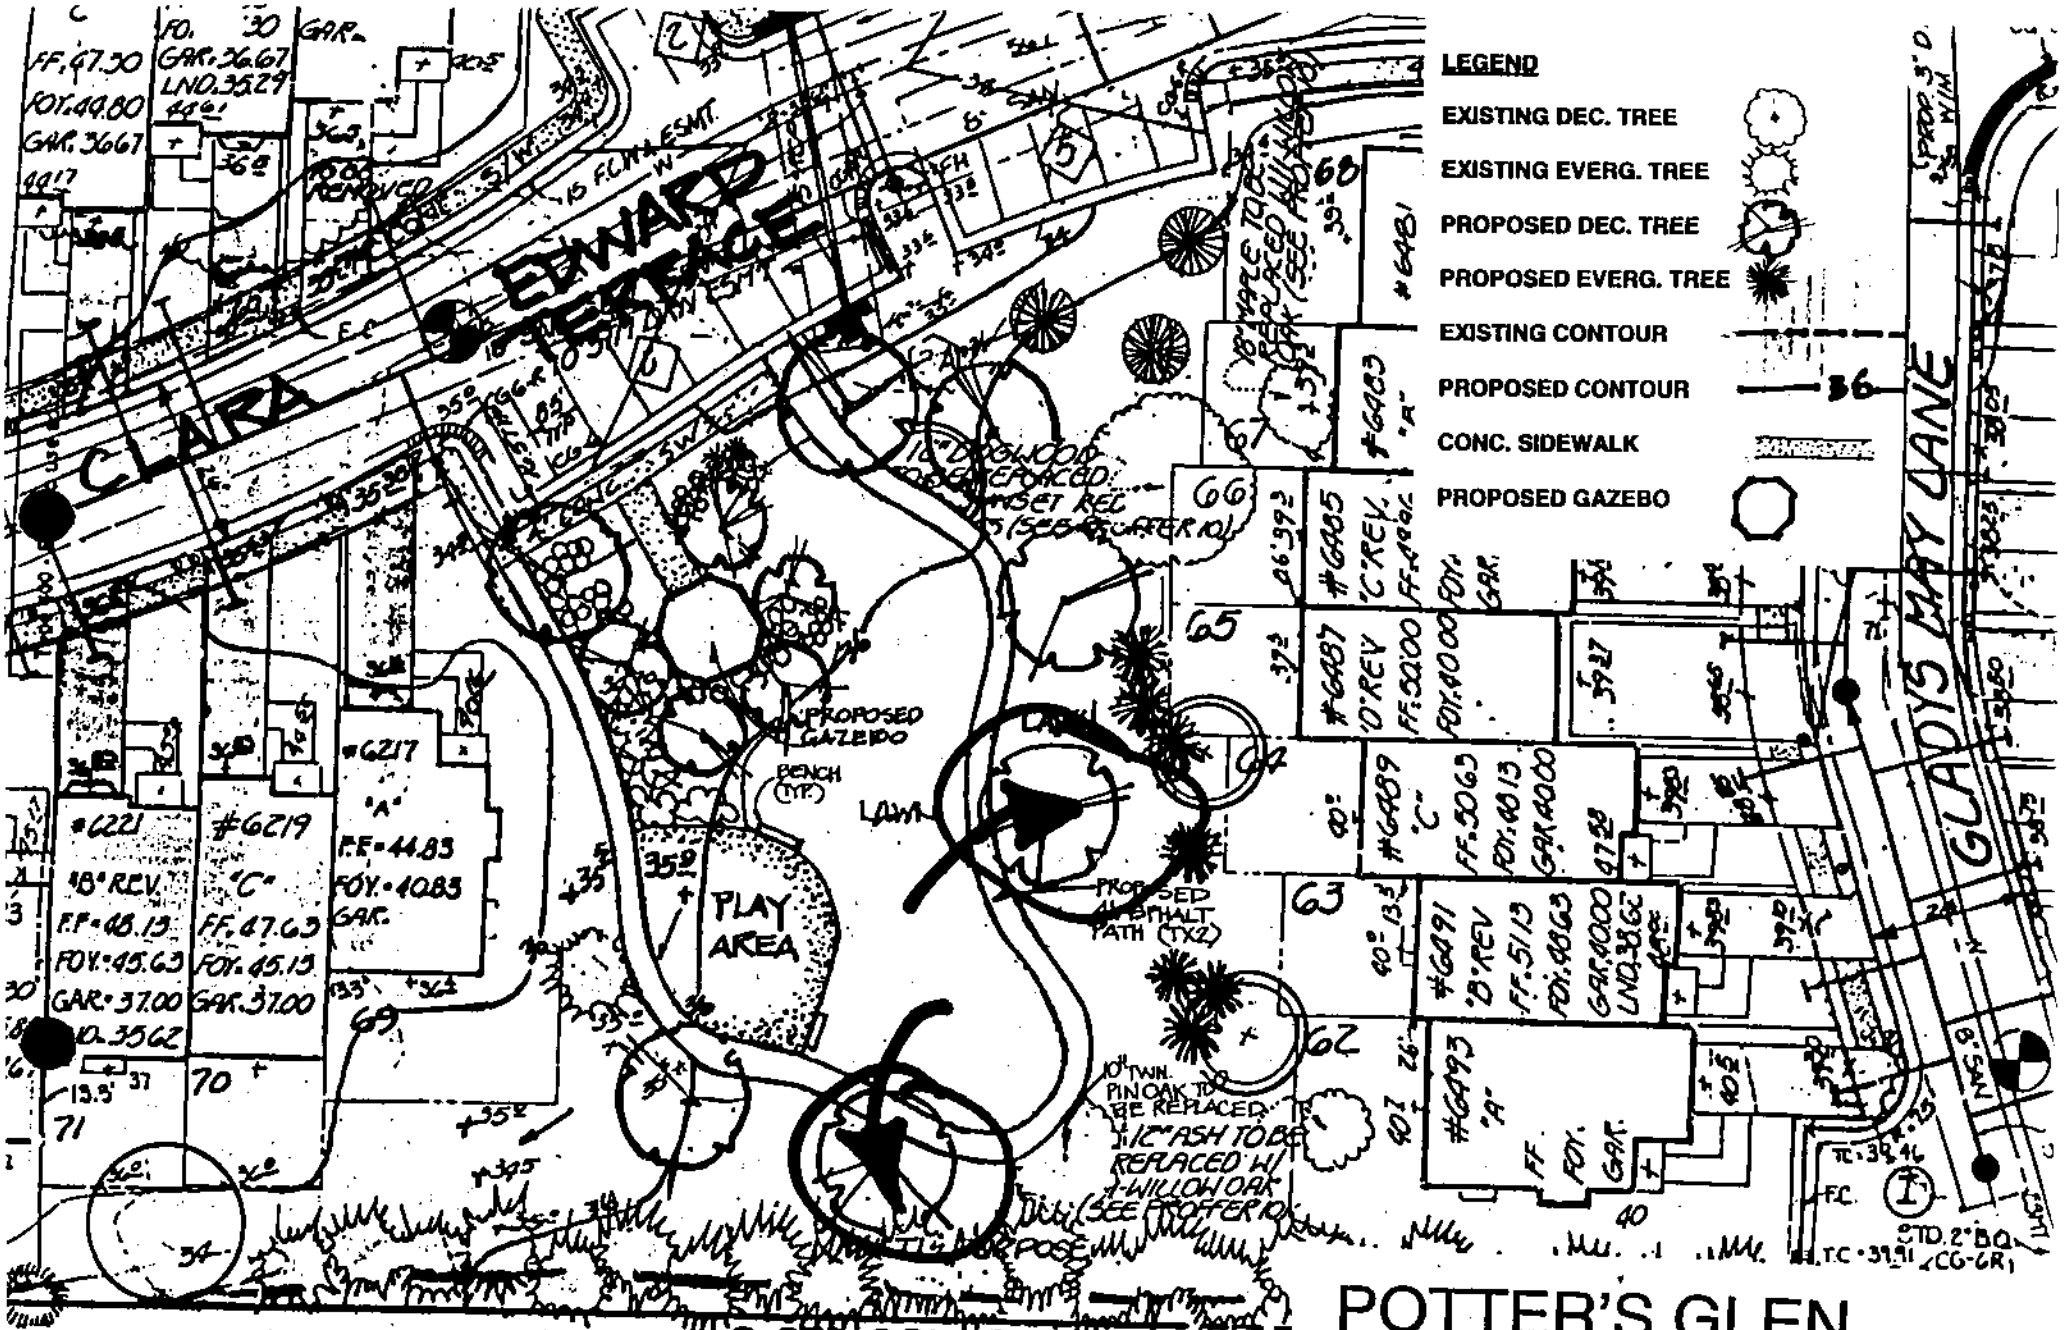

POTTER'S GLEN

1"=30'

VIKA INCORPORATED
8280 GREENSBORO DRIVE
SUITE 200
McLEAN, VIRGINIA 22102
703-442-7800
ENGINEERS • PLANNERS • LANDSCAPE ARCHITECTS • SURVEYORS
McLEAN, VA
GAITHERSBURG, MD

REV. 5·14·97

11·20·96

PASSIVE RECREATION AREA

See stamp on back →

Application No. PCA 86-L-077 Staff Godfrey

APPROVED DEVELOPMENT PLAN

(DP) (GDP) (CDP) (FDP)

SEE PROFFERS DATED 7-9-97

Date of (BOS) (PC) approval 8-4-97

Sheet 1 of 1