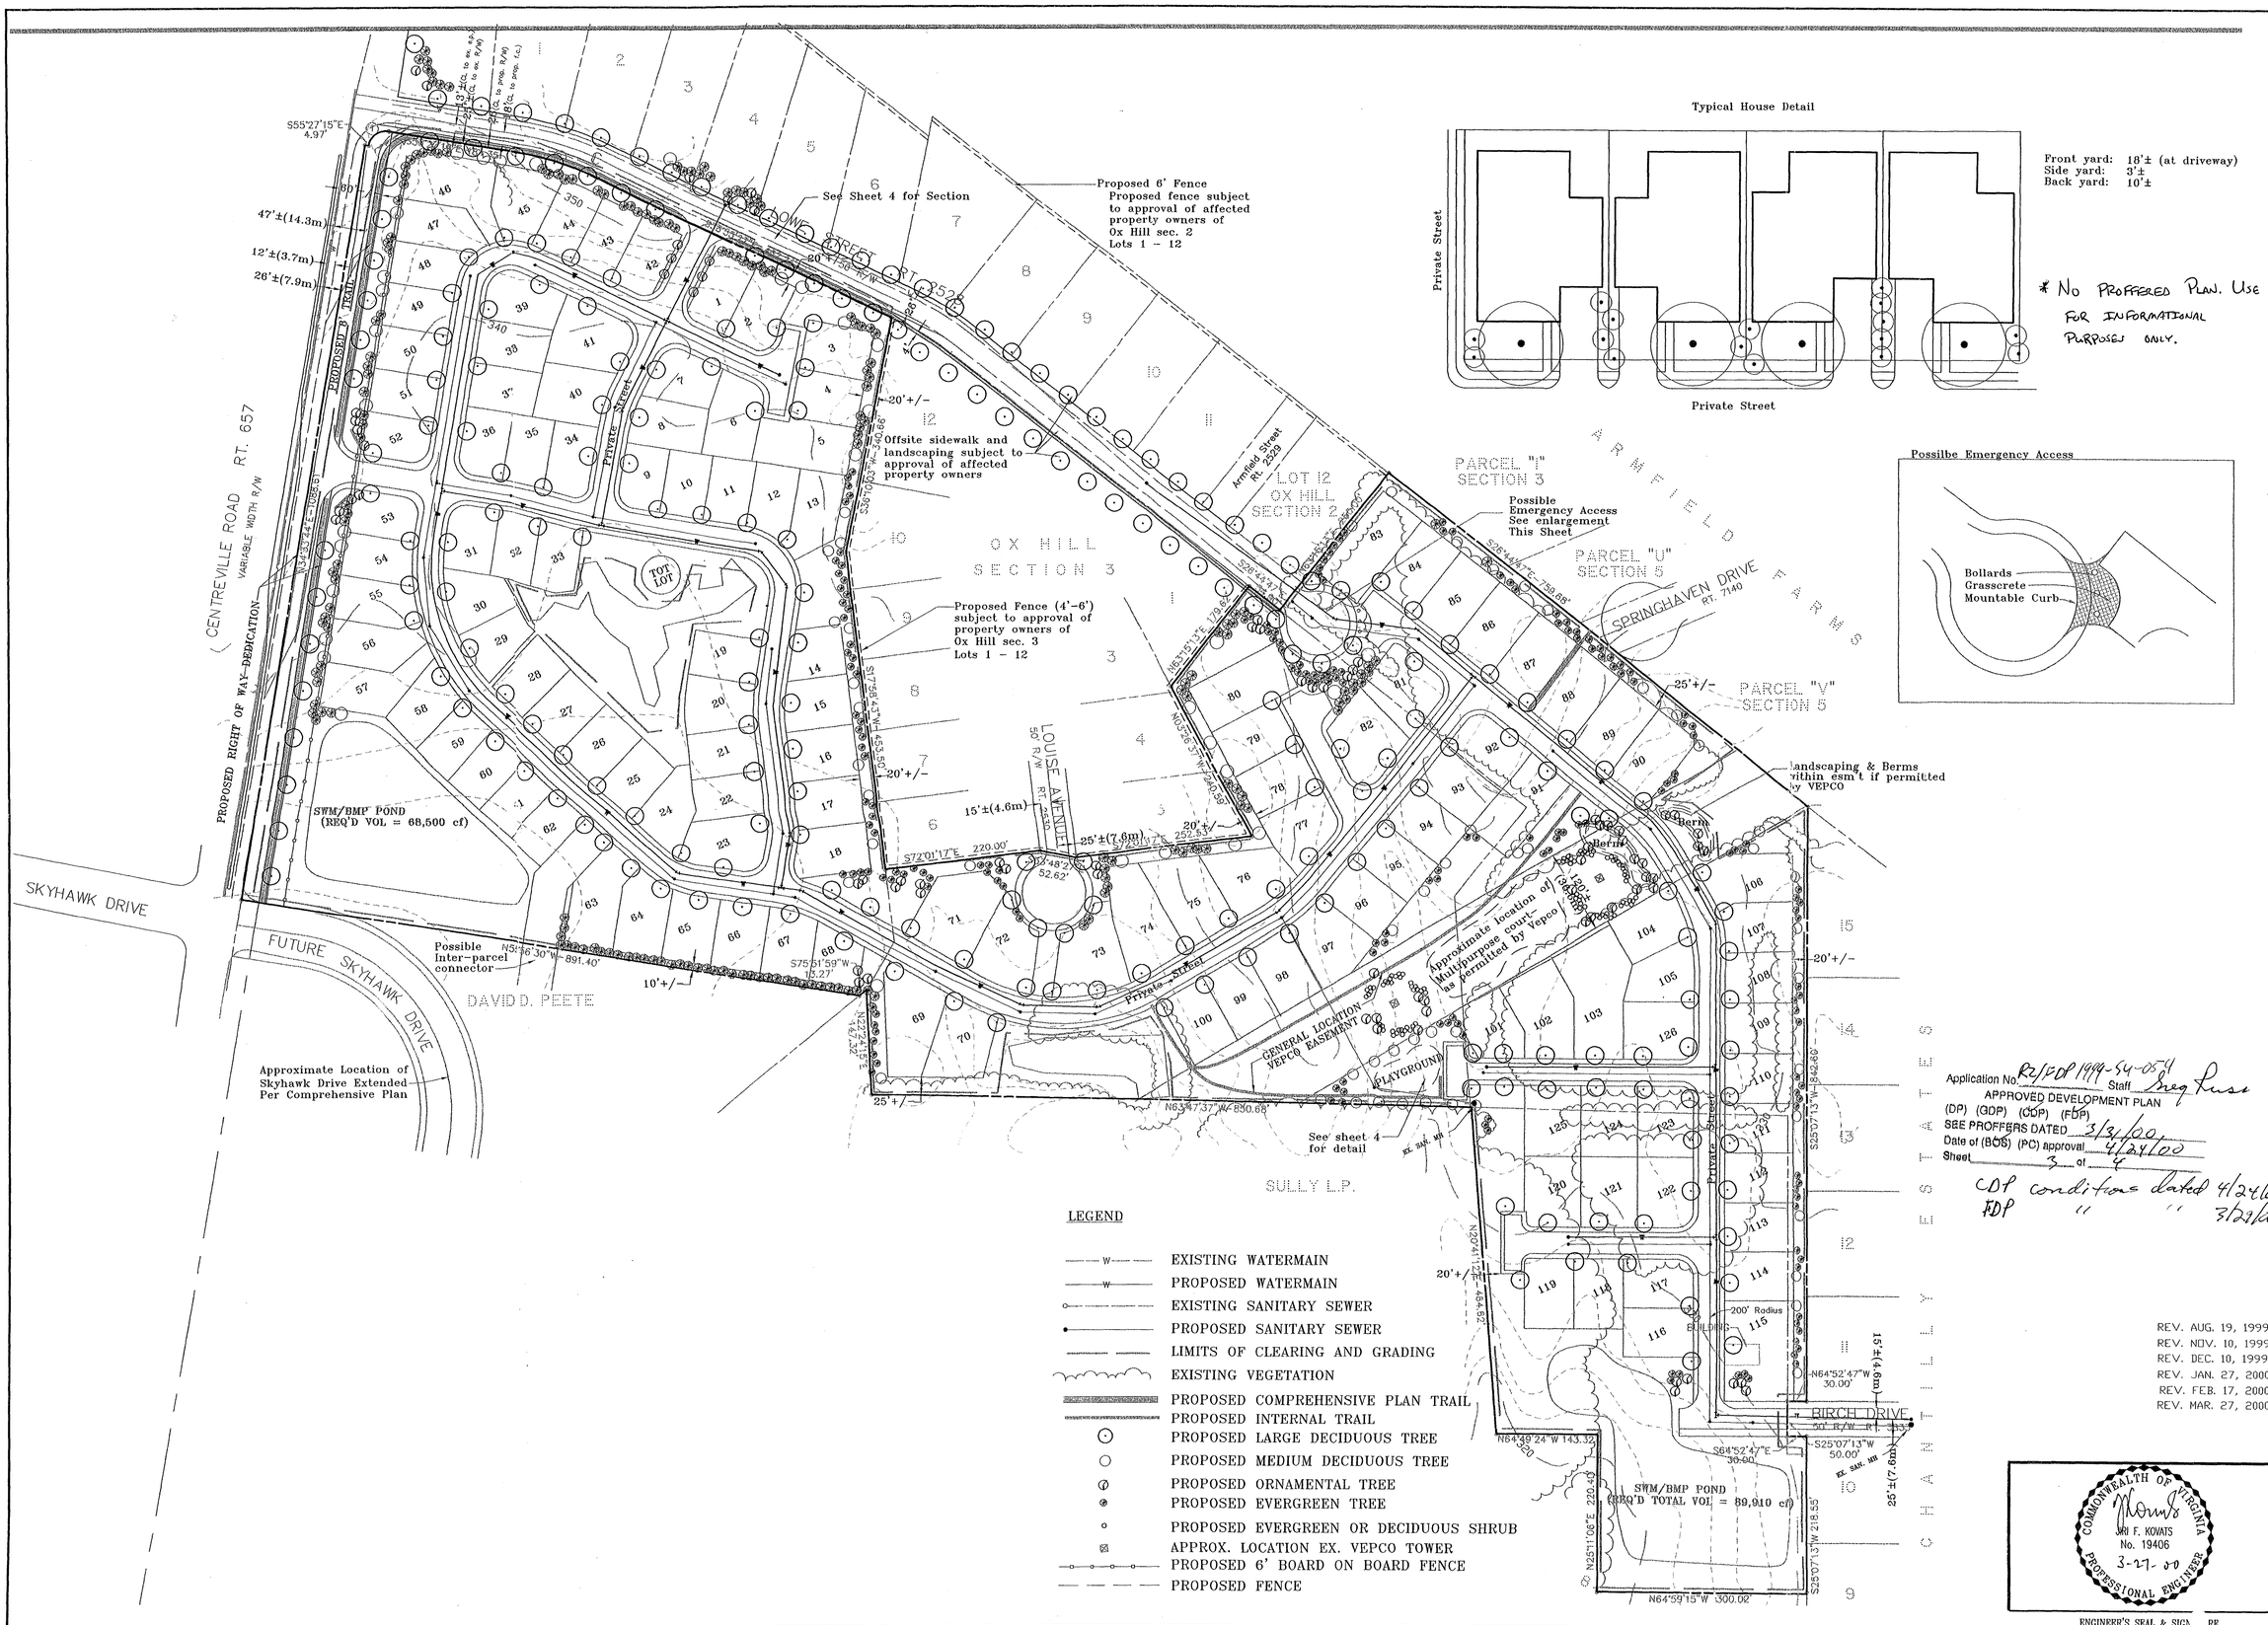

Application No. RZ/FDP 1999-SU-054 Staff Greg Russ
APPROVED DEVELOPMENT PLAN
(DP) (GDP) (CDP) (FDP)
SEE PROFFERS DATED 3/3/00
Date of (BOS) (PC) approval 4/24/00
Sheet 3 of 4

CDP conditions dated 4/24/00
FDP " " 3/20/00

REV. AUG. 19, 1999
REV. NOV. 10, 1999
REV. DEC. 10, 1999
REV. JAN. 27, 2000
REV. FEB. 17, 2000
REV. MAR. 27, 2000

COMMONWEALTH OF VIRGINIA
JOHN F. KOVATS
No. 19406
3-27-00
PROFESSIONAL ENGINEER

ENGINEER'S SEAL & SIGNATURE

Dewberry & Davis
Engineers Planners Surveyors Landscape Architects
8401 Arlington Blvd., Fairfax, Va. 22031
(703) 849-0100 FAX (703) 849-0118

CONCEPTUAL/FINAL DEVELOPMENT PLAN

CHANTILLY GREEN

SULLY DISTRICT

FAIRFAX COUNTY, VIRGINIA

DRAWN BY	JMC
DESIGNED BY	DMC
CHECKED BY	LAM
DATE	JUNE 30, 1999
SCALE	1" = 100'
PLAN NUMBER	
ZONED	
SHEET	3 OF 4
FILE NUMBER	M-10053

Q:\PROJECT\ksi\centville\CG_cfdp.dwg m.budd-landsarch