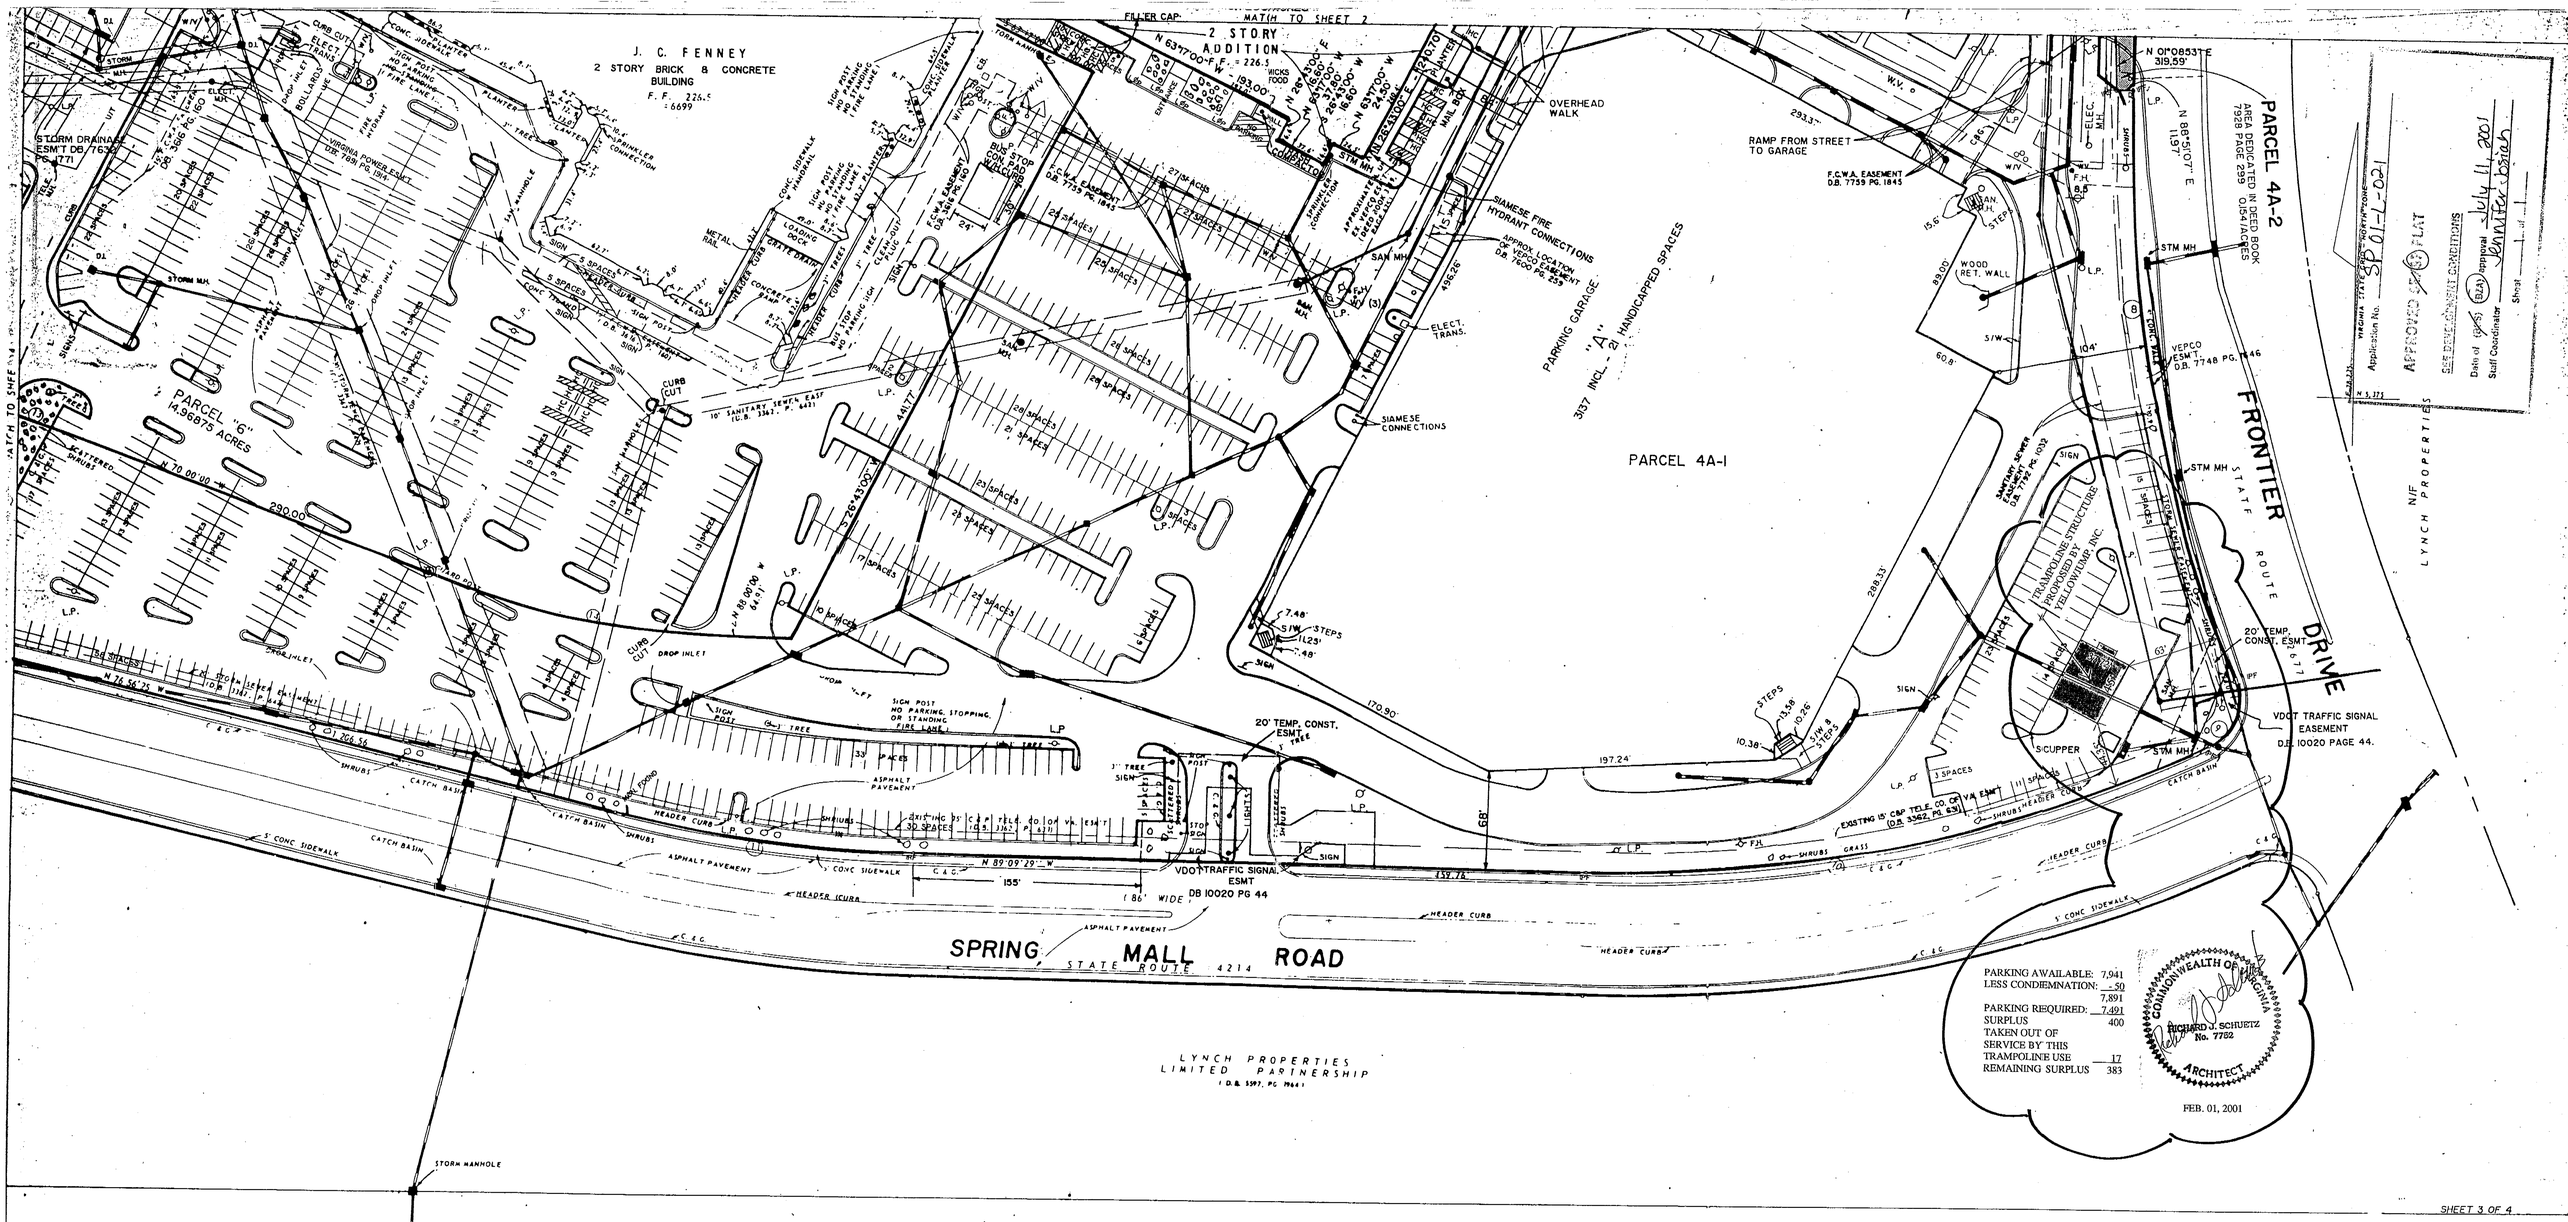

PARKING AWAILABLE: 7,941
LESS CONDIEMNATION: 50
7,891
PARKING REQUIRED: 7,491
SURPLUS 400
TAKEN OUT OF SERVICE BY THIS TRAMPOLINE USE 17
REMAINING SURPLUS 383

COMMONWEALTH OF VIRGINIA
RICHARD J. SCHUETZ
No. 7762
ARCHITECT

FEB. 01, 2001

LEGEND

F. F. DENOTES FIRST FLOOR
S F. DENOTES SECOND FLOOR
ø DENOTES LIGHT STANDARD

C & G. DENOTES CURB AND GUTTER
6600 DENOTES STREET ADDRESS

COMMONWEALTH OF VIRGINIA
HERMAN L. COURSON
No. 584-B
LAND SURVEYOR

UPDATED FEBRUARY 29, 1996

UPDATE 01-30-91
UPDATED 8-7-91
UPDATED 1-07-93
EASEMENTS UPDATED 2/25/93
UPDATED FEBRUARY 3, 1994
UPDATED MARCH 8, 1994
UPDATED FEBRUARY 9, 1998

RECEIVED
DEPARTMENT OF PLANNING AND ZONING
FEB 6 2001
ZONING EVALUATION DIVISION

TECH GROUP, INC.
ENGINEERS • PLANNERS • SURVEYORS
RESIDENTIAL • ENVIRONMENTAL
MATERIALS CONSULTANTS • FACILITIES
3016 Williams Drive
Suite 11
Fairfax, Virginia 22031
Ph. (703) 698-1600
Fax (703) 698-4387

50 0 50 100 150
SCALE IN FEET

ALTA/ACSM LAND TITLE SURVEY
PARCEL 1, HAPHOLDT, PARCELS 3, 4A-1 & 5A-1
SPRINGFIELD MALL
LEE DISTRICT
FAIRFAX COUNTY, VIRGINIA
SCALE 1" = 50'

784100