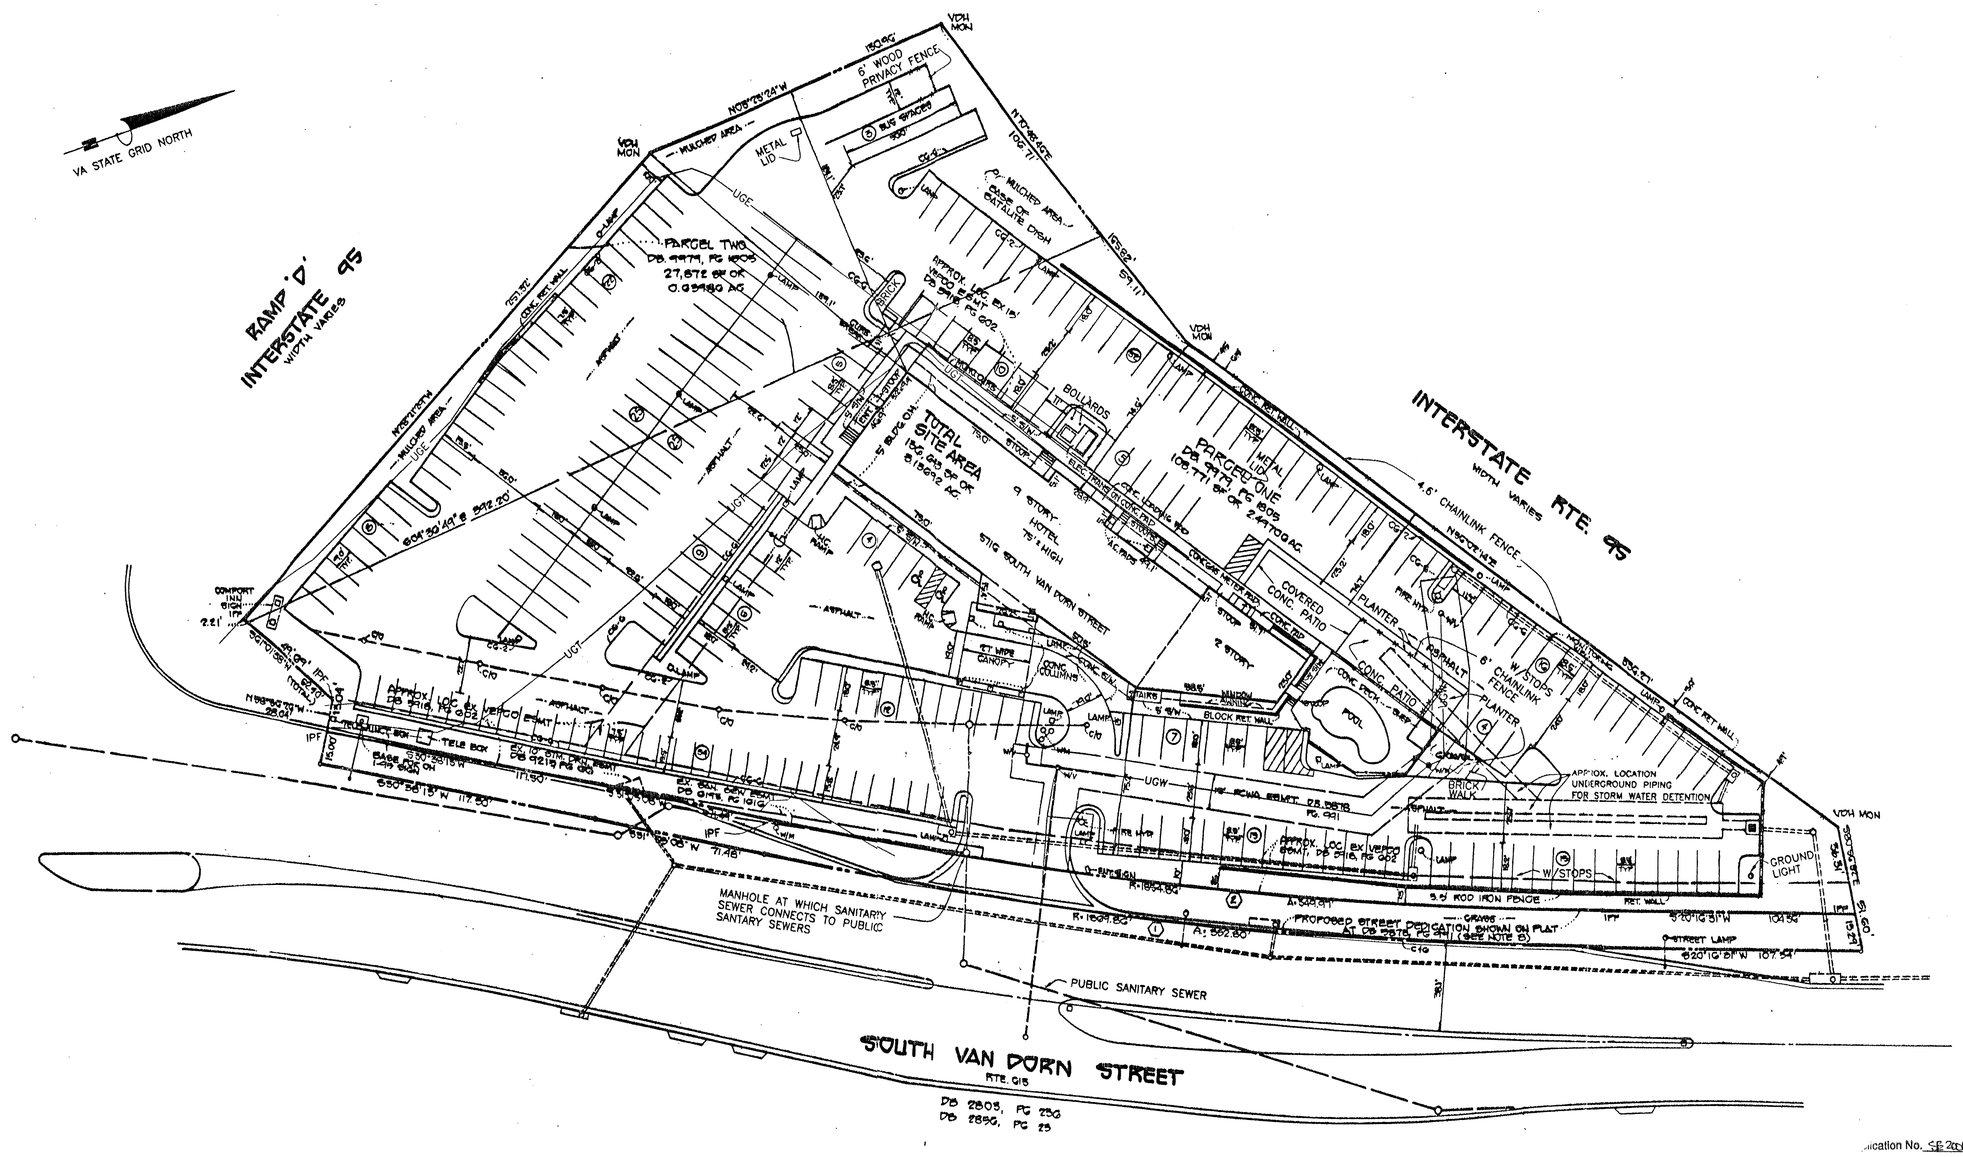

LEGEND

UGT	TELEPHONE LINE (UNDG
UGE	UNDG ELEC. LINE
UGW	UNDG. WATERLINE

Application No. SE 2006-LE-002 Staff
APPROVED (SP) / SP PLAN
SEE DEV CONDS DATED
Date of (BOS) (BZA) approval 7/23/07
Sheet 1 of 1

RECEIVED
Department of Planning & Zoning
2 4 2006
Zoning Evaluation Division

PLAT SHOWING
ALTA/ACSM LAND TITLE SURVEY

FOURTH HOTEL ASSOCIATES LIMITED PARTNERSHIP PROPERTY

DEED BOOK 9979, PAGE 1502
FAIRFAX COUNTY, VIRGINIA
SCALE: 1" = 30' JANUARY 24, 2001

BURGESS & NIPLE
4160 PLEASANT VALLEY ROAD, CHANTILLY, VA 20151-1226 (703) 631-9630
DULLES, WOODBRIDGE, VIRGINIA BEACH & RICHMOND, VIRGINIA
ROCKVILLE, MARYLAND

LIMITED

DATE	DESCRIPTION	BY
2-6-01	ATTORNEY COMMENTS	JDC

REVISIONS

COMMONWEALTH OF VIRGINIA
JOHN D. CLARKE, Jr.
No. 1202
2/6/01
LAND SURVEYOR

30 0 30 60 90
Scale 1" = 30'

COPYRIGHT 2001. NO REPRODUCTION OR USE OF THIS DOCUMENT IS ALLOWED IN PART OR IN WHOLE BY ANY PROCESS WITHOUT PRIOR WRITTEN AUTHORIZATION FROM BURGESS & NIPLE.

File Name: S:\81C025\000\cadd\3748A.dwg

JOB: 81C025 WO: 28858 SHEET 2 OF 2

C-3748A