S-290-68

THE PROPERTY DELINEATED ON THIS PLAT IS LOCATED ON ASSESSMENT MAP NO. 12-4, 26-2 AND IS ZONED RE-2 AS OF THE DATE OF ITS APPROVAL.

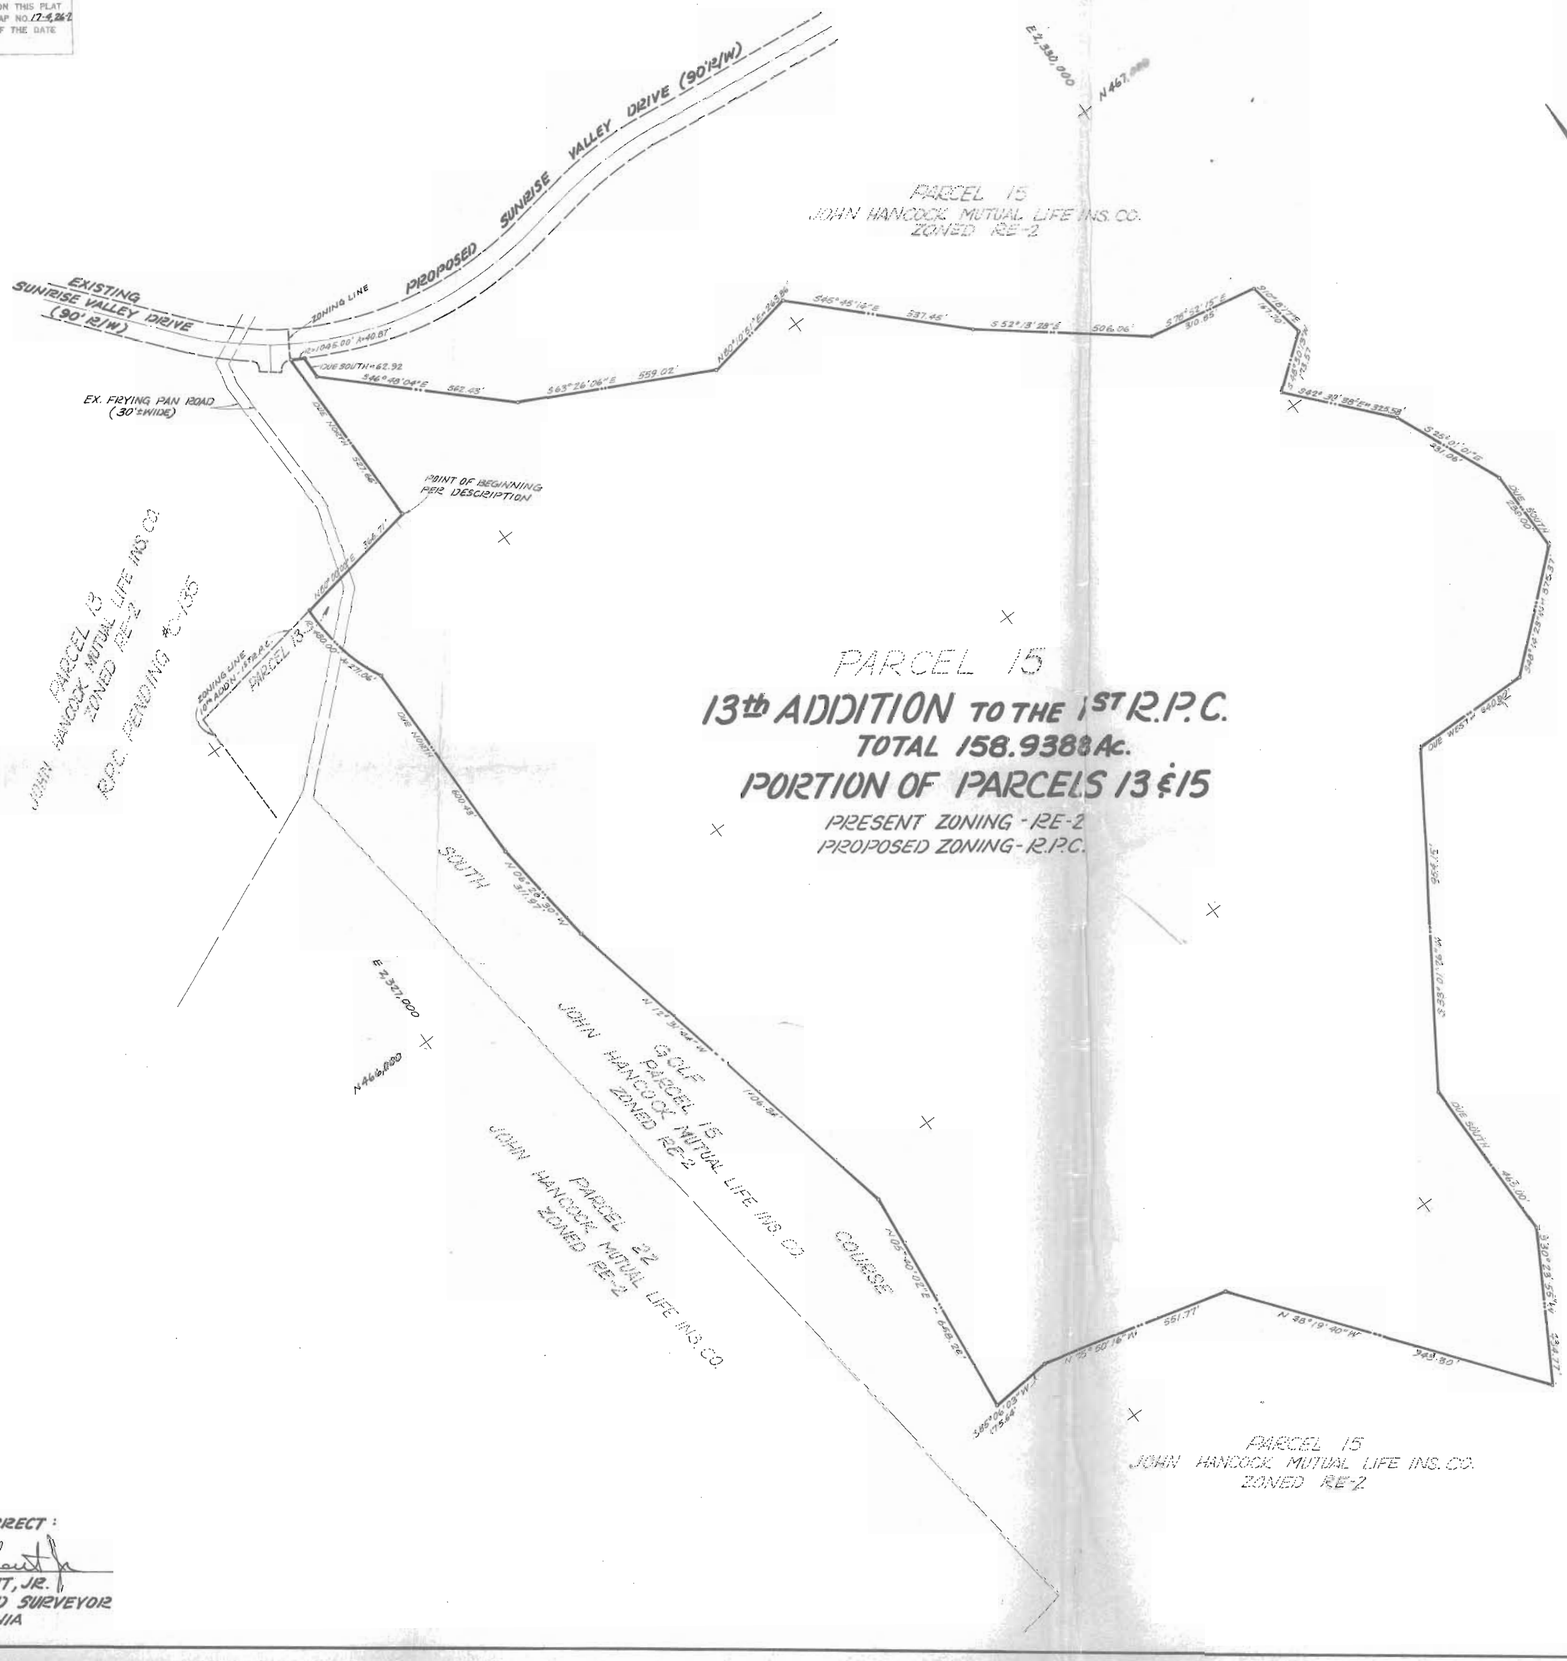

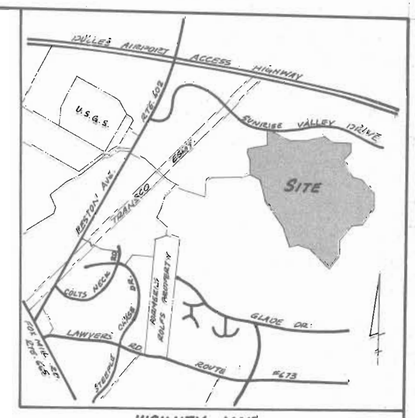

VICINITY MAP
SCALE 1" = 2000'

CERTIFIED CORRECT:

Charles J. Kent Jr.

CHARLES J. KENT, JR.
CERTIFIED LAND SURVEYOR
RESTON, VIRGINIA

FINAL

DIVISION OF LAND USE ADMINISTRATION
DATE RECEIVED 11/19 FOR RPC
CASE # 203 SUBMISSION # 1

DEVELOPMENT PLAN
BOUNDARY SURVEY
13TH ADDITION - FIRST R.P.C.
SOUTHERN SECTOR
RESTON
CENTREVILLE DISTRICT
FAIRFAX COUNTY, VIRGINIA
SCALE 1" = 200' OCTOBER 23, 1970

PREPARED BY
GULF RESTON, INC. ENGINEERING DIVISION
RESTON, VIRGINIA

PRINTED
OCT 30 1970
RESTON

SHEET 1 OF 5

89-062-S

S-690-68

THE PROPERTY DELINEATED ON THIS PLAT IS LOCATED ON ASSESSMENT MAP NO. 17-4 ((2)) 2 AND IS ZONED RE-2 AS OF THE DATE OF ITS APPROVAL.

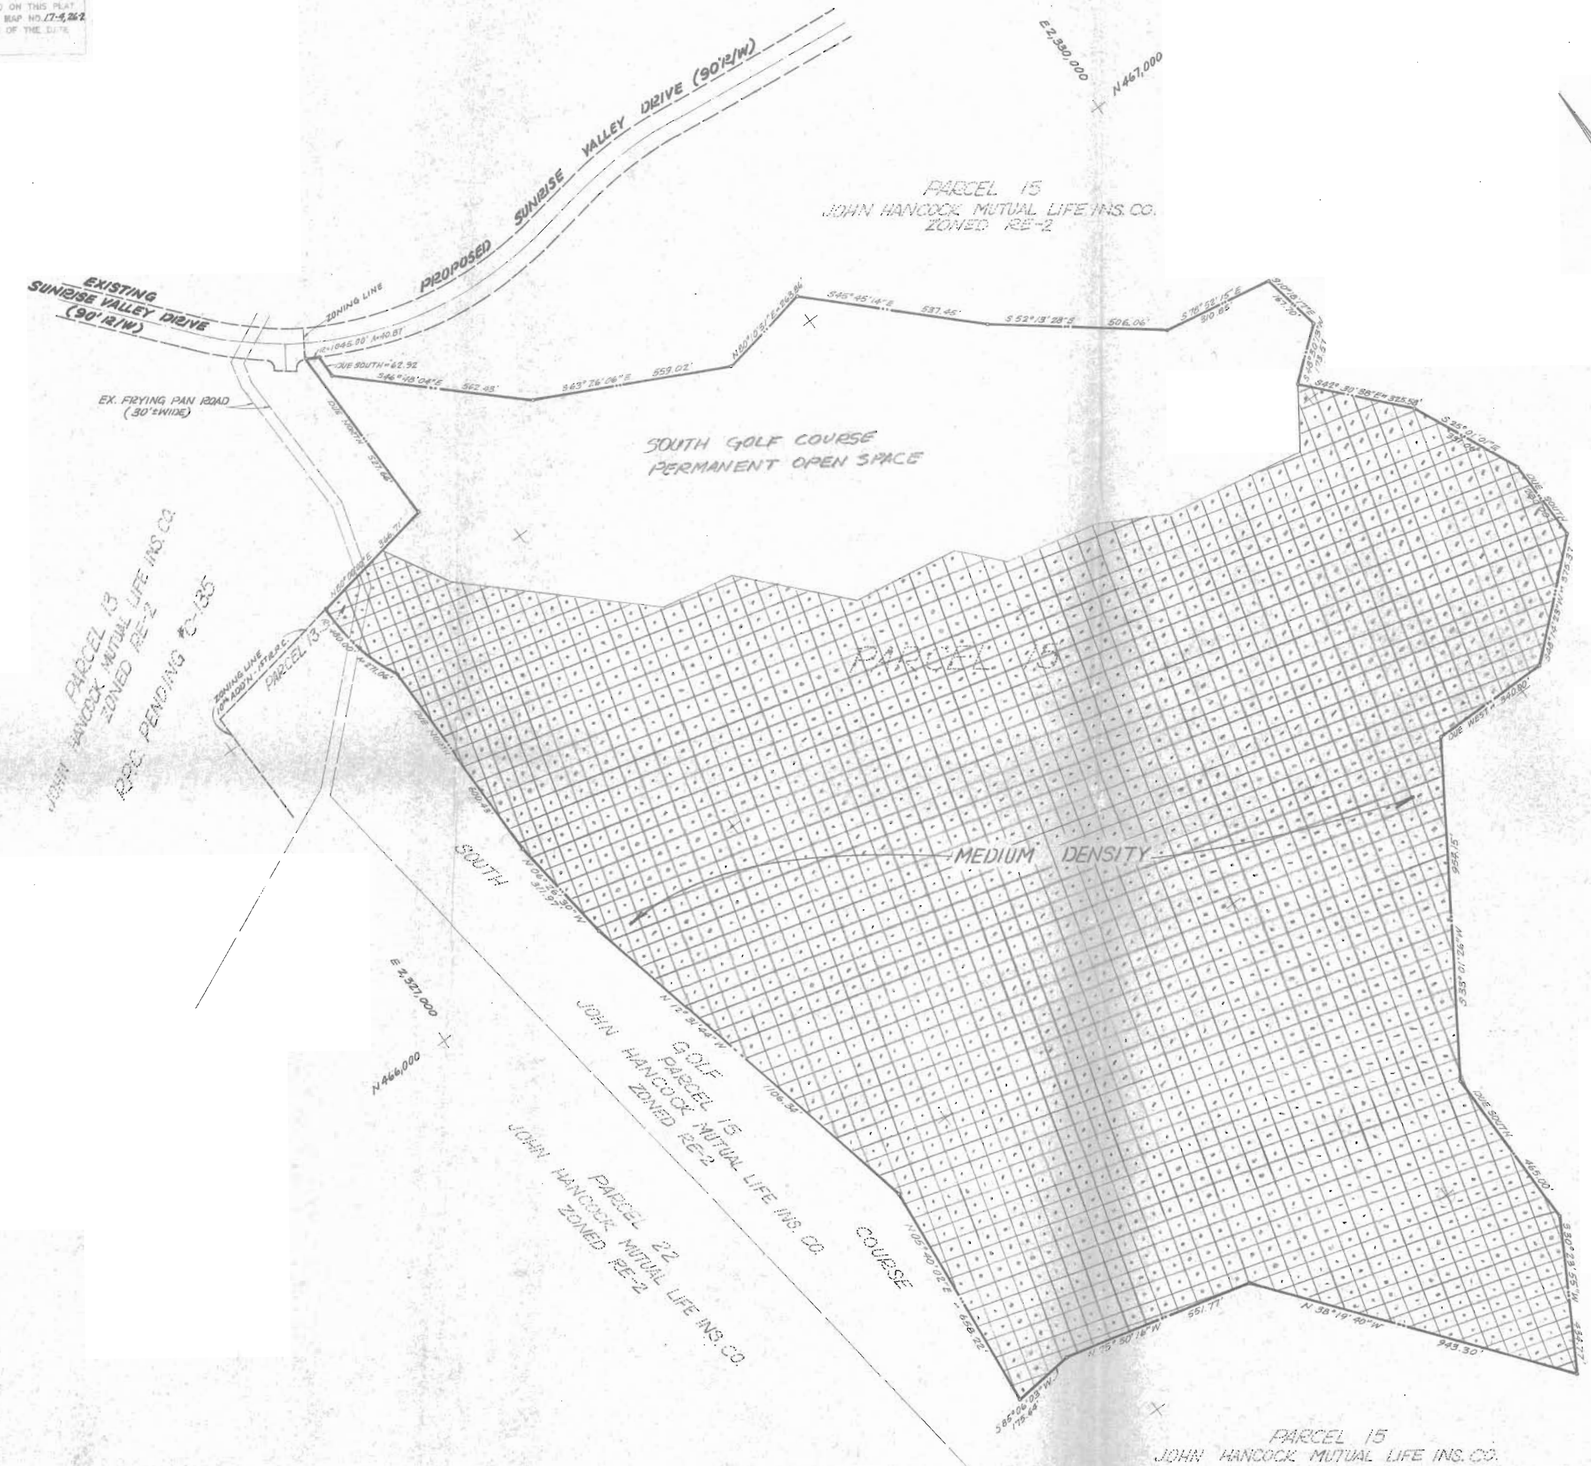

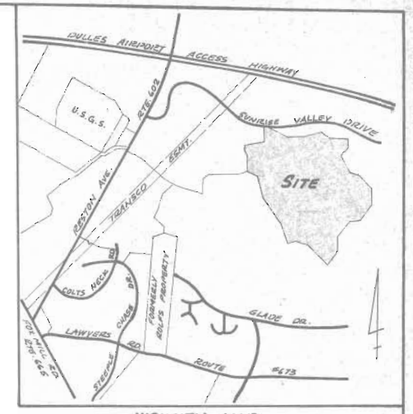

VICINITY MAP
SCALE: 1"=2000'

CERTIFIED CORRECT:

Charles Q. Kent Jr.

CHARLES Q. KENT, JR.
CERTIFIED LAND SURVEYOR
RESTON, VIRGINIA

DEVELOPMENT PLAN
PROPOSED DENSITY
13TH ADDITION - FIRST R.P.C.
SOUTHERN SECTOR
RESTON
CENTREVILLE DISTRICT
FAIRFAX COUNTY, VIRGINIA
SCALE 1"=200' OCTOBER 23, 1970

PREPARED BY
GULF RESTON, INC. ENGINEERING DIVISION
RESTON, VIRGINIA

89-063-S

S-090-68

THE PROPERTY DELINEATED ON THIS PLAT IS LOCATED ON ASSESSMENT MAP NO. 17-4, 26-2 AND IS ZONED RE-2 AS OF THE DATE OF ITS APPROVAL.

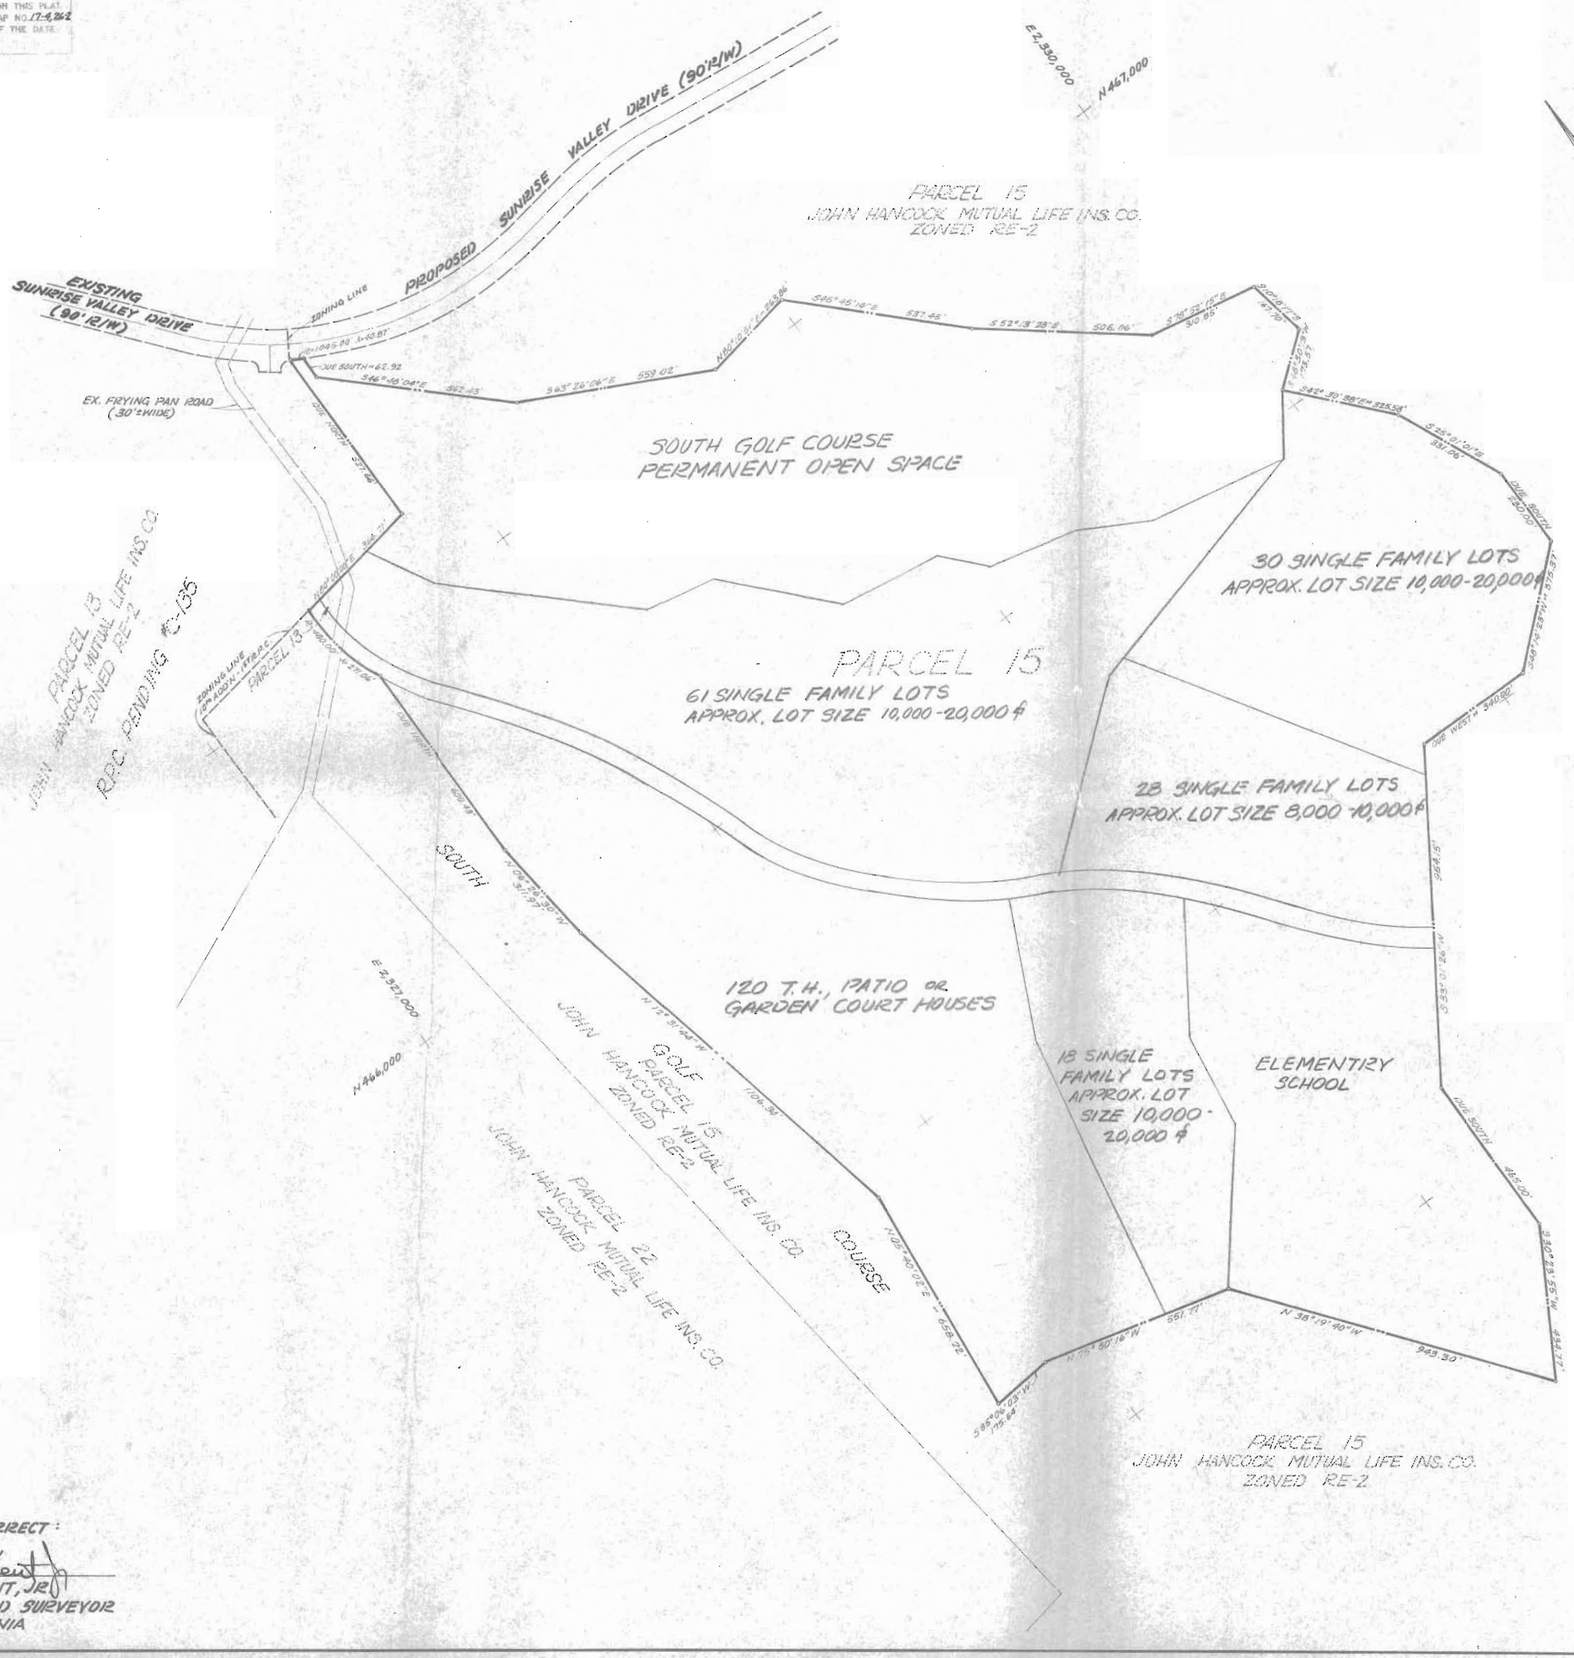

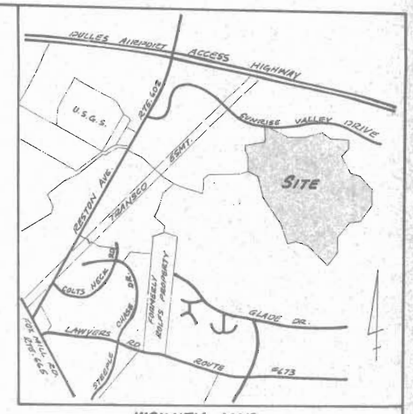

VICINITY MAP
SCALE: 1" = 2000'

CERTIFIED CORRECT:

CHARLES J. KENT, JR.
CERTIFIED LAND SURVEYOR
RESTON, VIRGINIA

DEVELOMENT PLAN
LOCATION & TYPES OF LAND USES
13TH ADDITION - FIRST R.P.C.
SOUTHERN SECTOR
RESTON
CENTREVILLE DISTRICT
FAIRFAX COUNTY, VIRGINIA
SCALE 1" = 200' OCTOBER 23, 1970

PREPARED BY
GULF RESTON, INC. ENGINEERING DIVISION
RESTON, VIRGINIA

SHEET 3 OF 5

89-064-S

S-490-68

THE PROPERTY DELINEATED ON THIS PLAT IS LOCATED ON ASSESSMENT MAP NO. 17-4,26-2 AND IS ZONED RE-2 AS OF THE DATE OF ITS APPROVAL.

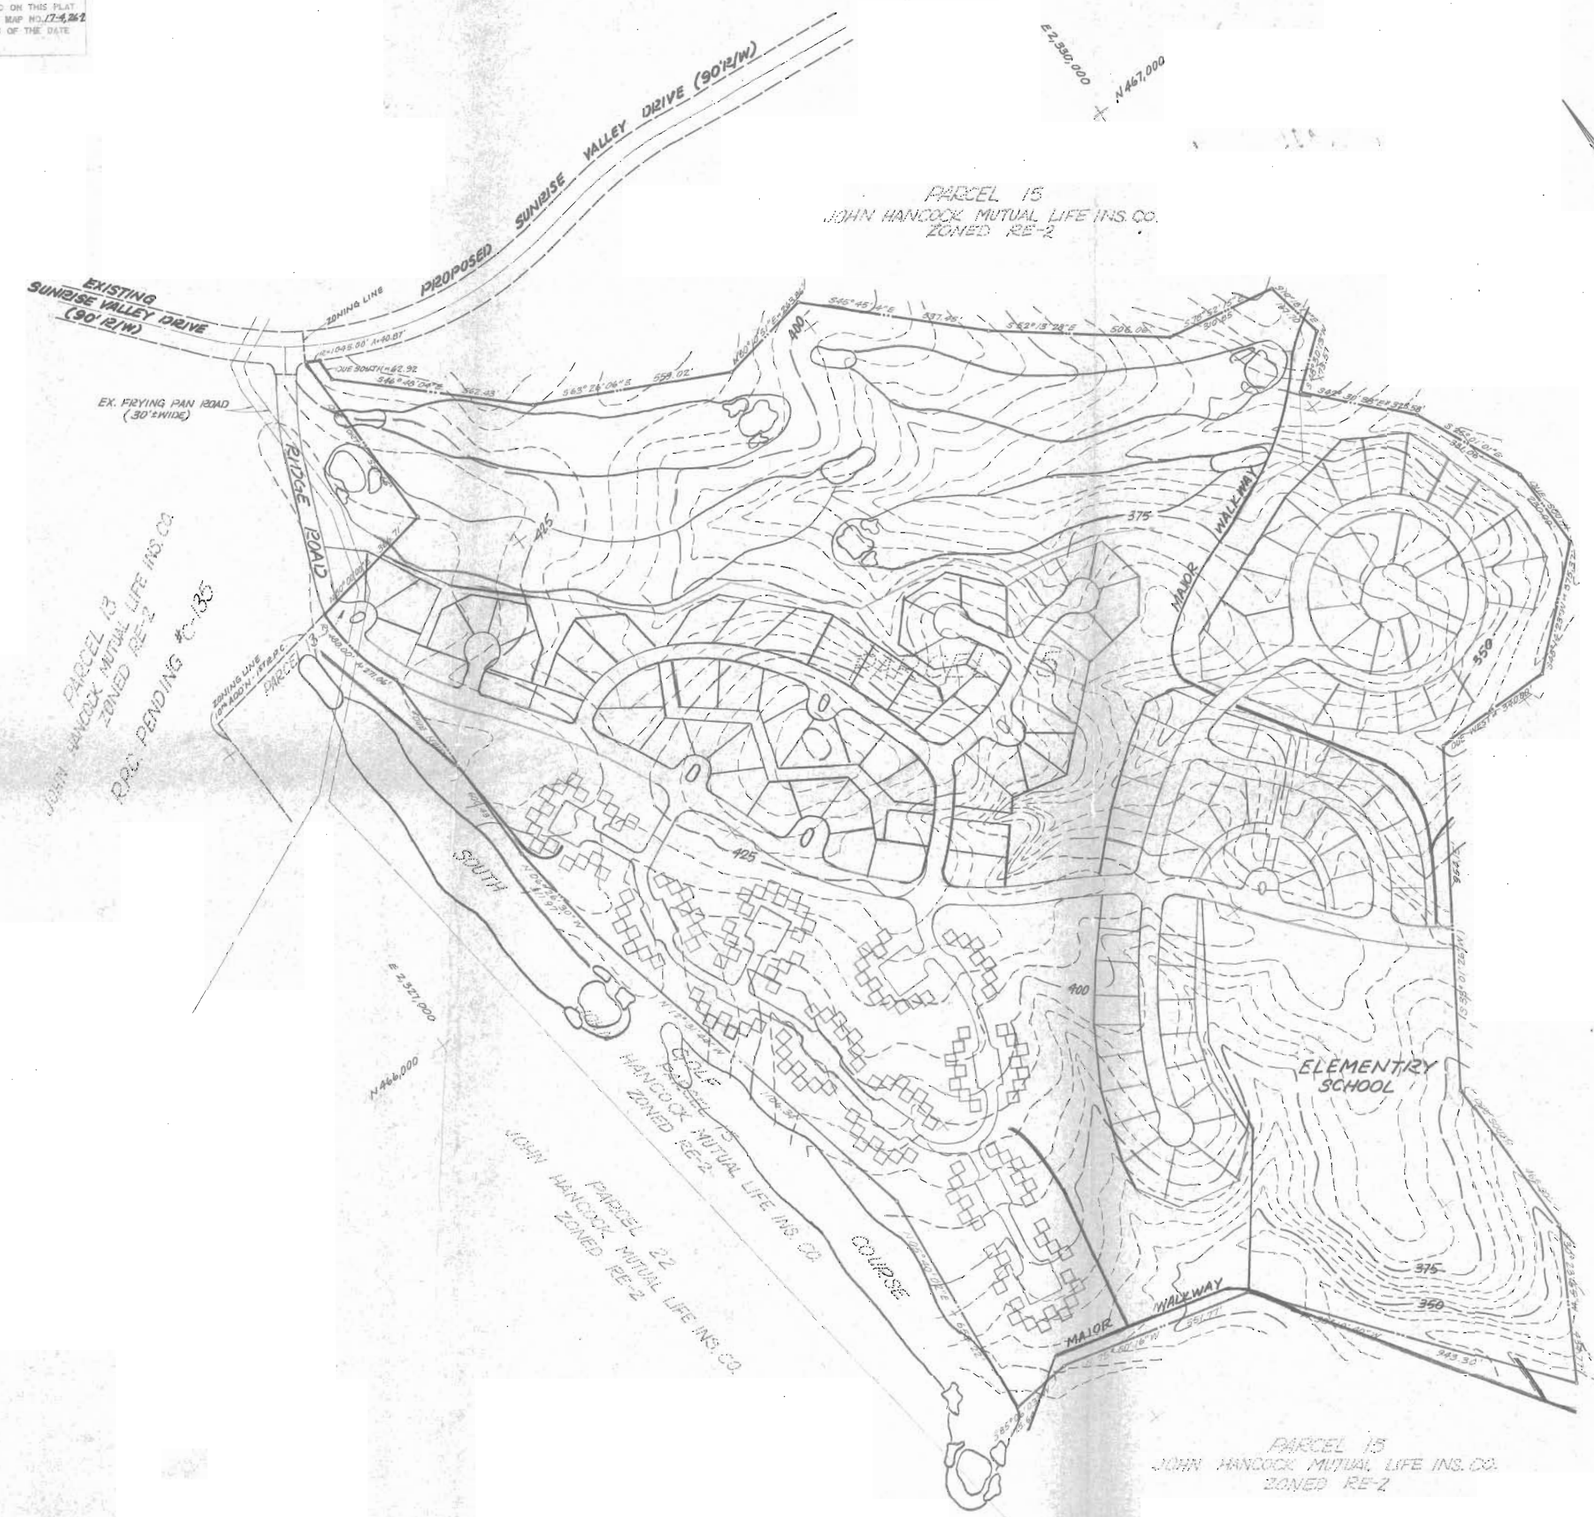

DEVELOMENT PLAN
GENERAL LAYOUT
& MAJOR WALKWAY SYSTEM
13TH ADDITION-FIRST R.P.C.

SOUTHERN SECTOR

RESTON

CENTREVILLE DISTRICT
FAIRFAX COUNTY, VIRGINIA
SCALE 1"=200' OCTOBER 23, 1970

PREPARED BY
GULF RESTON, INC. ENGINEERING DIVISION
RESTON, VIRGINIA

CERTIFIED CORRECT:

Charles J. Kent Jr.

CHARLES J. KENT, JR.
CERTIFIED LAND SURVEYOR
RESTON, VIRGINIA

89-065-S

S-990-68

THE PROPERTY DELINEATED ON THIS PLAT IS LOCATED ON ASSESSMENT MAP NO. 17-4((1)) 2 AND IS ZONED RE-2 AS OF THE DATE OF ITS APPROVAL.

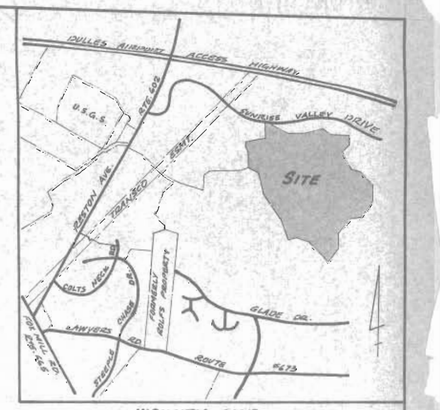

VICINITY MAP
SCALE: 1" = 2000'

2900 DENOTES TRAFFIC COUNT

4580 DENOTES TRAFFIC COUNT RESTON TRANSPORTATION STUDY BY ALAN M. VOORHEES & ASSOCIATES, INC.

CERTIFIED CORRECT:

Charles J. Kent

CHARLES J. KENT, JR.
CERTIFIED LAND SURVEYOR
RESTON, VIRGINIA

DEVELOPMENT PLAN
MAJOR THOROUGHFARE PLAN, MAJOR PUBLIC UTILITY & STORM DRAINAGE SYSTEM & TRAFFIC VOLUME STUDY
13TH ADDITION - FIRST R.P.C.

SOUTHERN SECTOR
RESTON
CENTREVILLE DISTRICT
FAIRFAX COUNTY, VIRGINIA
SCALE 1" = 200'
OCTOBER 23, 1970

PREPARED BY
GULF RESTON, INC. ENGINEERING DIVISION
RESTON, VIRGINIA

SHEET 5 OF 5

89-066-S