N:\PROJECT\599MCLHS\SURV\DWG\00-Q4901.DWG

PLATE

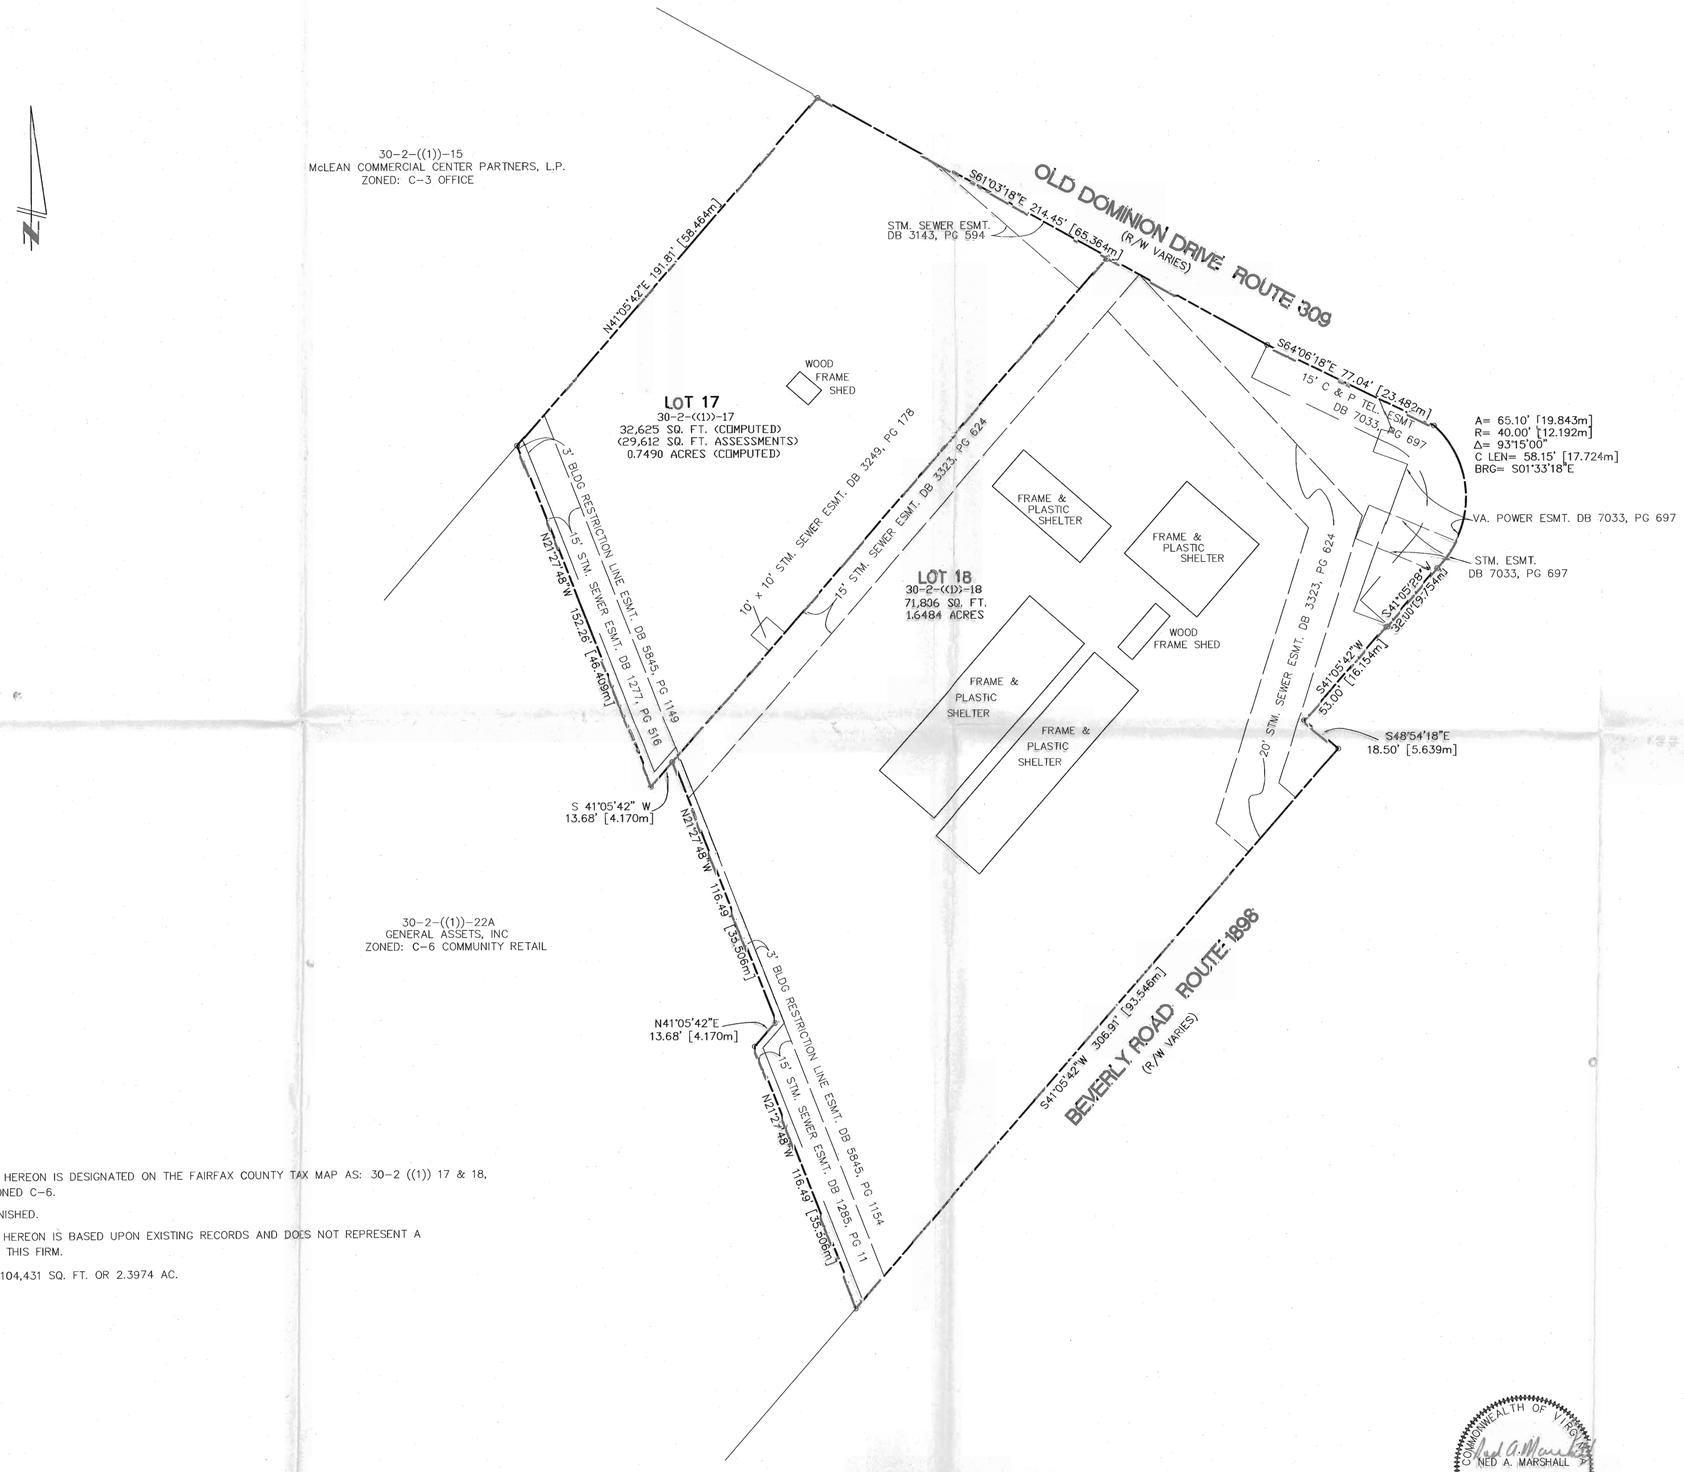

NOTES:

1. THE PROPERTY SHOWN HEREON IS DESIGNATED ON THE FAIRFAX COUNTY TAX MAP AS: 30-2 ((1)) 17 & 18, AND IS CURRENTLY ZONED C-6.
2. NO TITLE REPORT FURNISHED.
3. THE PROPERTY SHOWN HEREON IS BASED UPON EXISTING RECORDS AND DOES NOT REPRESENT A BOUNDARY SURVEY BY THIS FIRM.
4. TOTAL AREA OF SITE: 104,431 SQ. FT. OR 2.3974 AC.

COMMONWEALTH OF VIRGINIA
NED A. MARSHALL
No. 2015
2-25-99
LAND SURVEYOR

ZONING PLAT
OF THE PROPERTY OF
GEORGE H. RUCKER REALTY CORP.
DEED BOOK 8153 PAGE 1253
DRANESVILLE DISTRICT
FAIRFAX COUNTY, VIRGINIA

RECEIVED
DEPARTMENT OF PLANNING AND ZONING
MAR 8 1999
ZONING EVALUATION DIVISION

THE ENGINEERING GROUPE, INC.
13625 OFFICE PLACE, SUITE 101
WOODBRIDGE, VIRGINIA 22192
703-670-0985

NO TITLE REPORT FURNISHED	SCALE: 1"=30'	DATE: FEBRUARY 25, 1999

RPC - 258