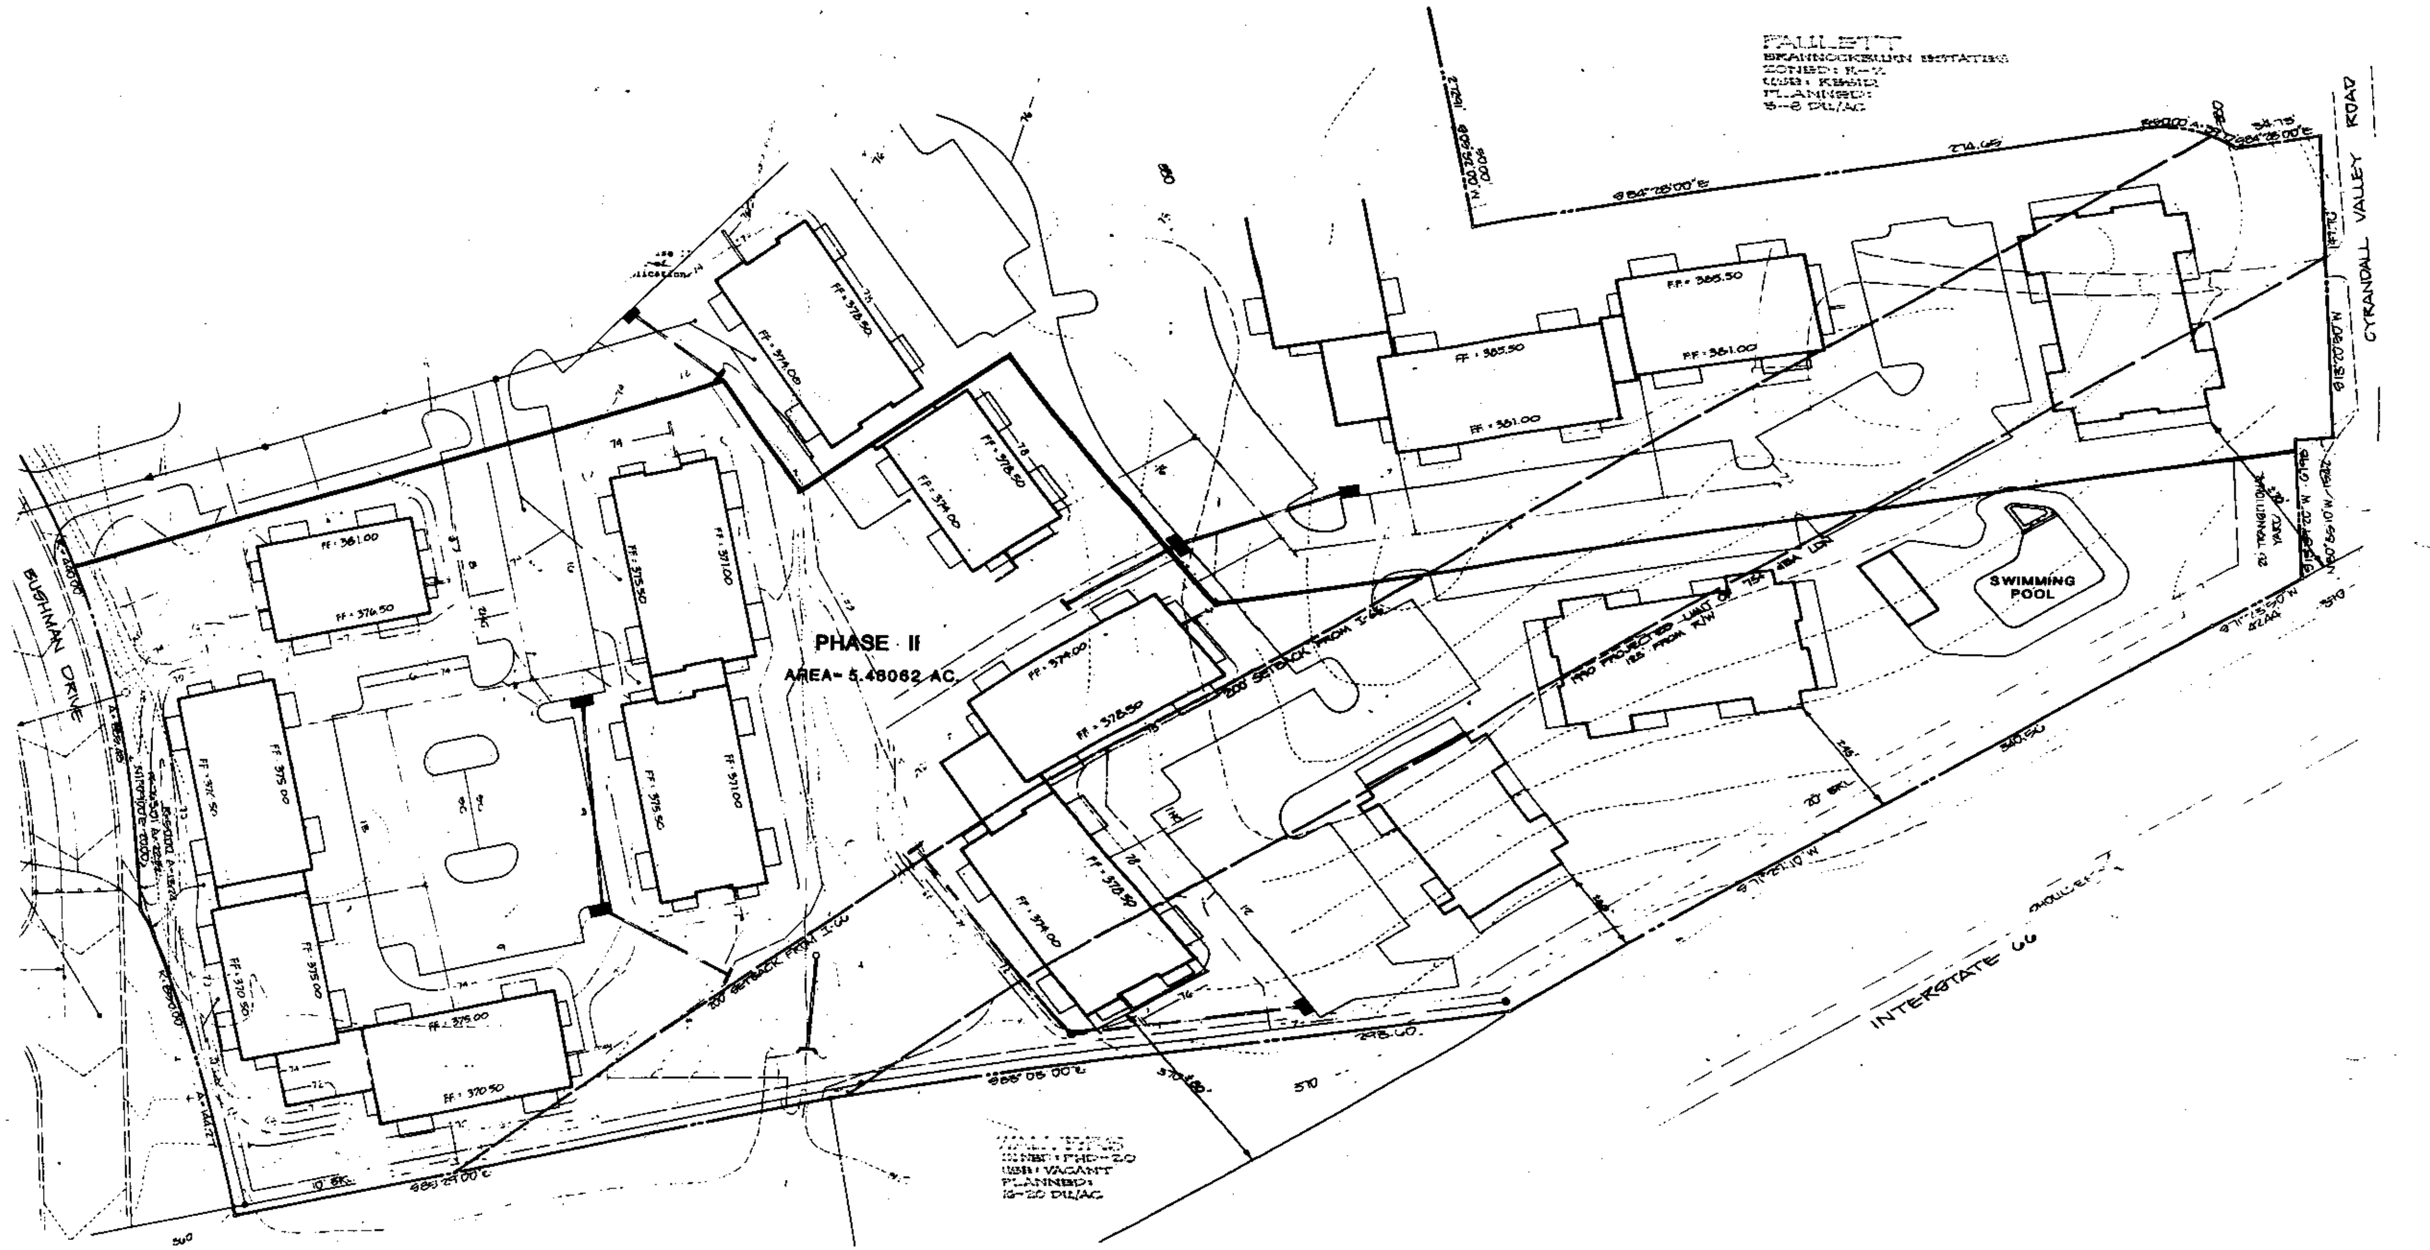
PHASE II
AREA= 5.48062 AC.
SWIMMING POOL
BUSHMAN DRIVE
CRANDALL VALLEY ROAD
INTERSTATE 66
PLANNED:
3-8 DU/AC
USE: VACANT
PLANNED:
16-20 DU/AC