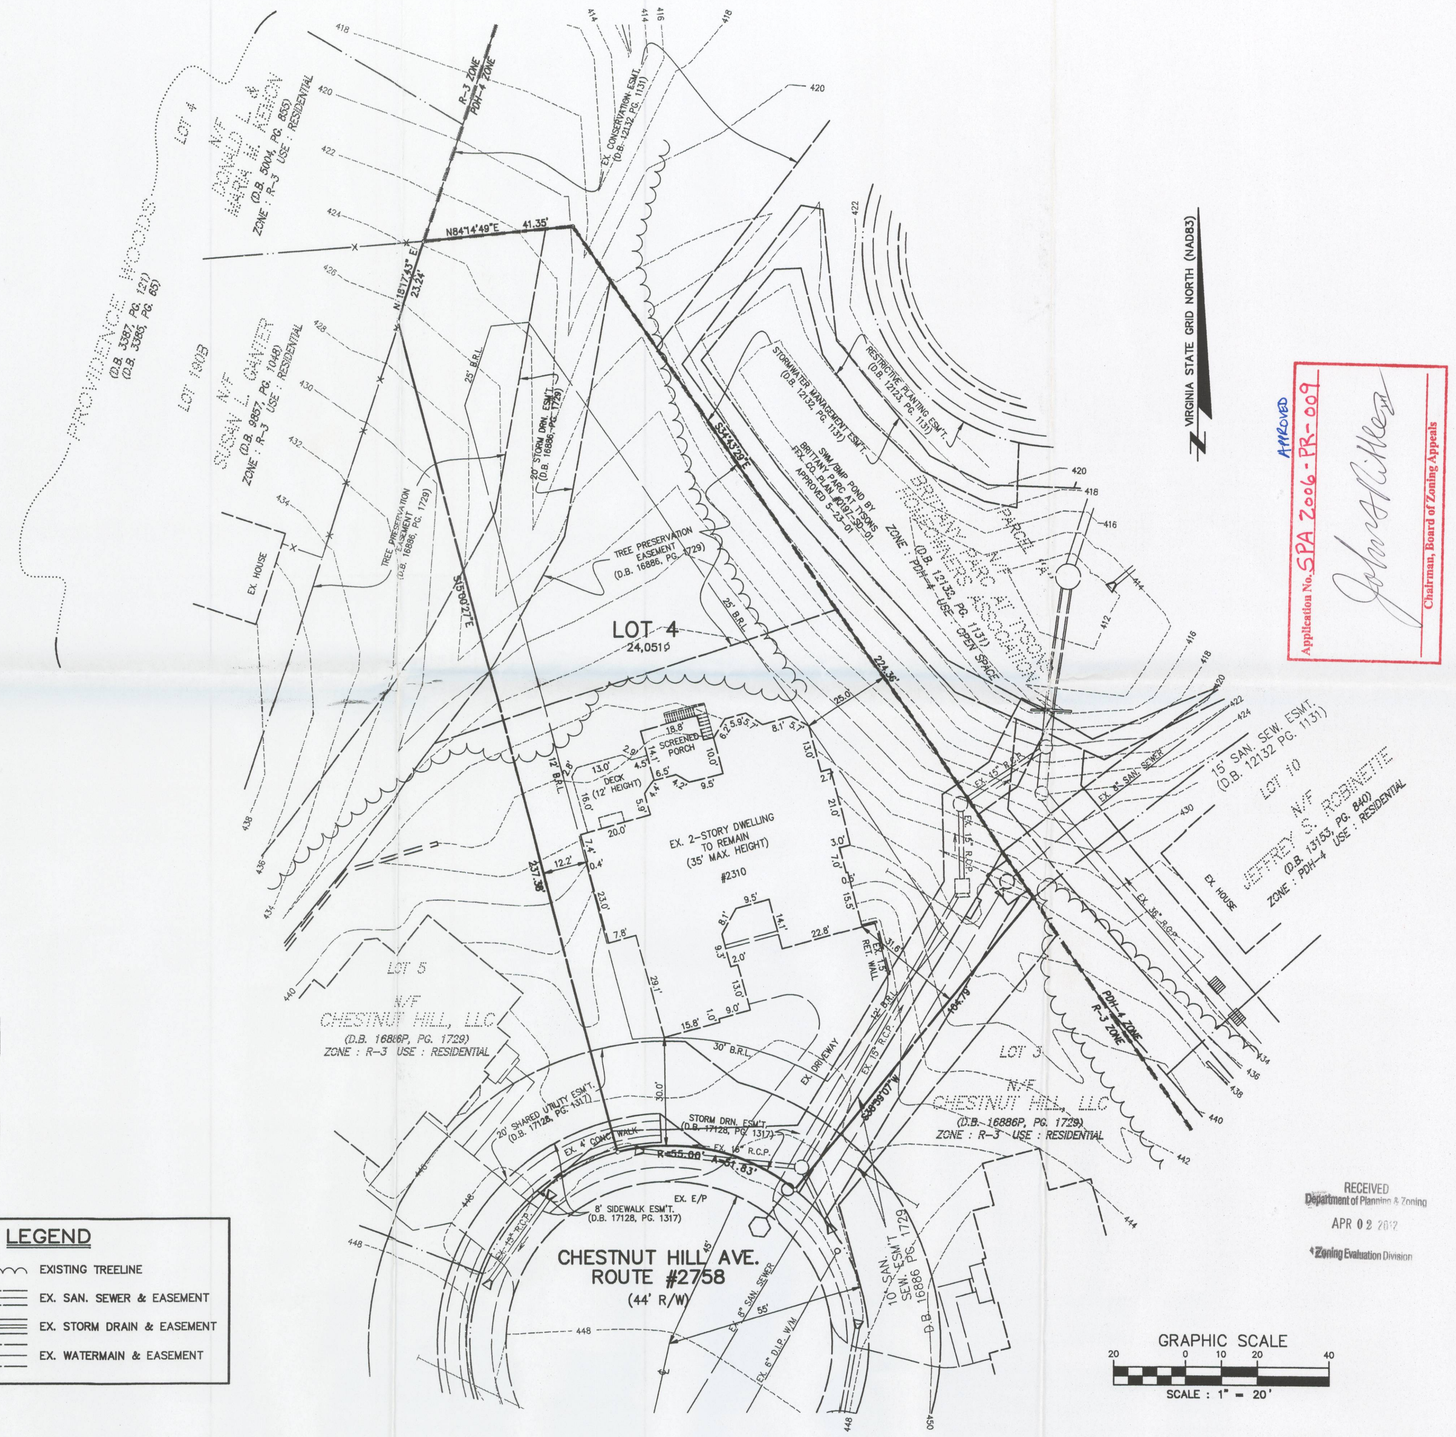

LEGEND

- EXISTING TREELINE
- EX. SAN. SEWER & EASEMENT
- EX. STORM DRAIN & EASEMENT
- EX. WATERMAIN & EASEMENT

RECEIVED
Department of Planning & Zoning
APR 02 2012
Zoning Evaluation Division

AMENDED
Application No. SPA 2006-PR-009
Chairman, Board of Zoning Appeals

SPECIAL PERMIT PLAT

CHESTNUT HILL
LOT 4

PROVIDENCE DISTRICT
FAIRFAX COUNTY, VIRGINIA

COMMONWEALTH OF VIRGINIA
PAUL B. JOHNSON
No. 018450
12-05
PROFESSIONAL ENGINEER

NO.	DATE	REVISION PRIOR TO APPROVAL

NO.	DESCRIPTION	REVISIONS	REVIEW BY	APPROV.	DATE

Associates
Charles P. Johnson & Associates, Inc.
PLANNERS ENGINEERS LANDSCAPE ARCHITECTS SURVEYORS
3959 PENDER DRIVE SUITE 210 FAIRFAX, VIRGINIA 22030 (703)385-7555
SILVER SPRING, MD FAX(703)273-8395

DESIGN	DRAFT
KJW/ KJV	
APPROVED	
HMF	
DATE	SCALE
DEC. 2005	HORIZ.1" = 20'
	VERT: ----

SHEET	OF
2	2

FILE NO.:
03-561-202

Plotted: 1/4/06 10:00 Acad Dwg: N:\03561\DWG\00-D0401.DWG